


Front Elevation
Scale 1:100



Side Elevation
Scale 1:100

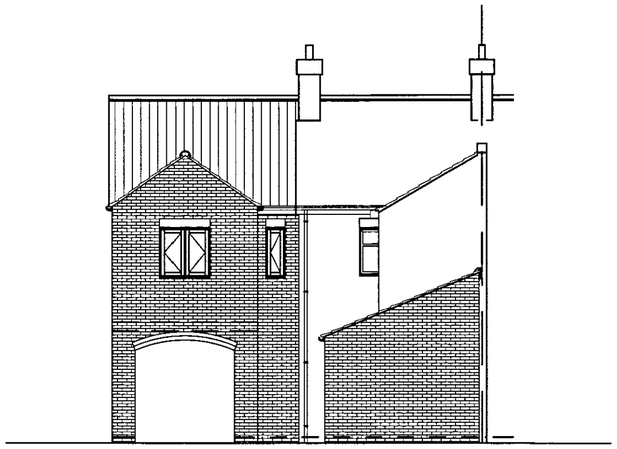

Rear Elevation
Scale 1:100

SHDC
Planning & Development
- 4 APR 2008
Ref: 0432/08

Client :
Mr M Le Sage
19, Spring Gardens
Spalding
Lincs
PE11 2XN

Site :
Proposed Extension and Alterations to form 5no. One Bed Self Contained Residential Units to 18, Spring Gardens, Spalding

Drawing Title
Proposed Elevations

remway Design Ltd
2nd Floor - 5 Sheepmarket
Spalding
PE11 1BH
Tel : 01775 768 921
e-mail: enquiries@remwaydesign.co.uk

Date : Jan 08 | Scale : As Noted

Drawing No:
1538 - 03