

Contractor to check all Dimensions on site prior to ordering materials / commencing work.Do Not Scale from this Drawing - If in doubt then please ask


Ground Floor Plan - 83m²
Scale 1:75

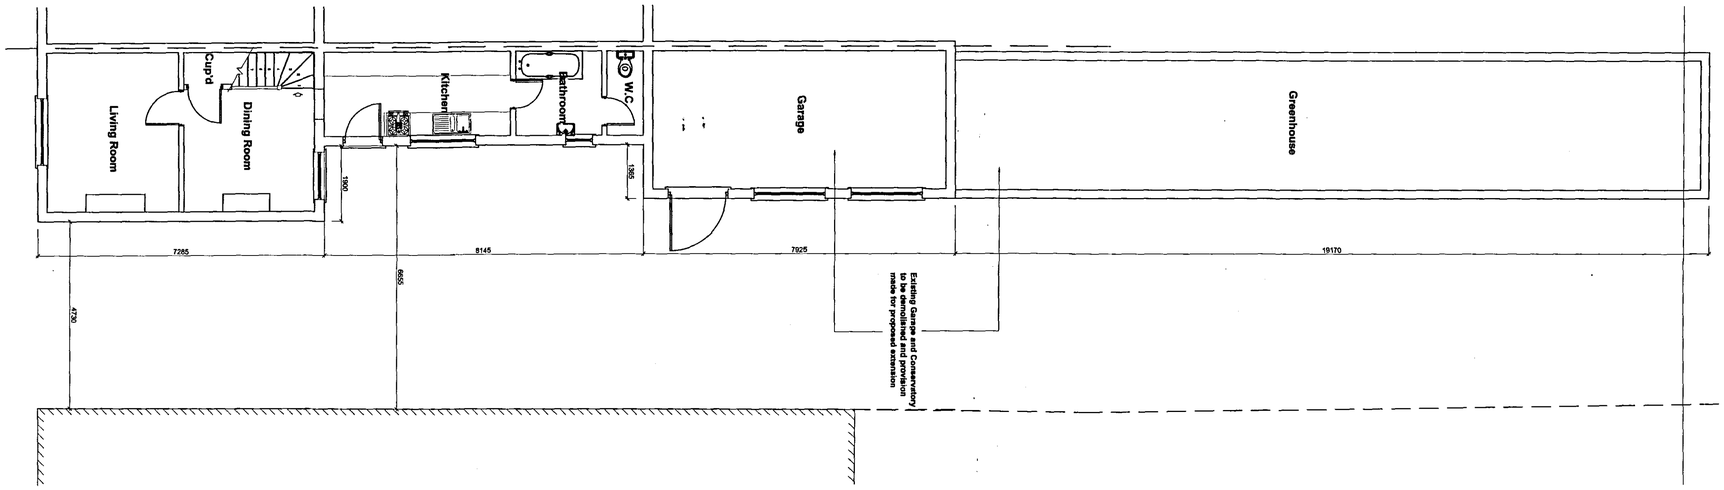

First Floor Plan - 54m²
Scale 1:50

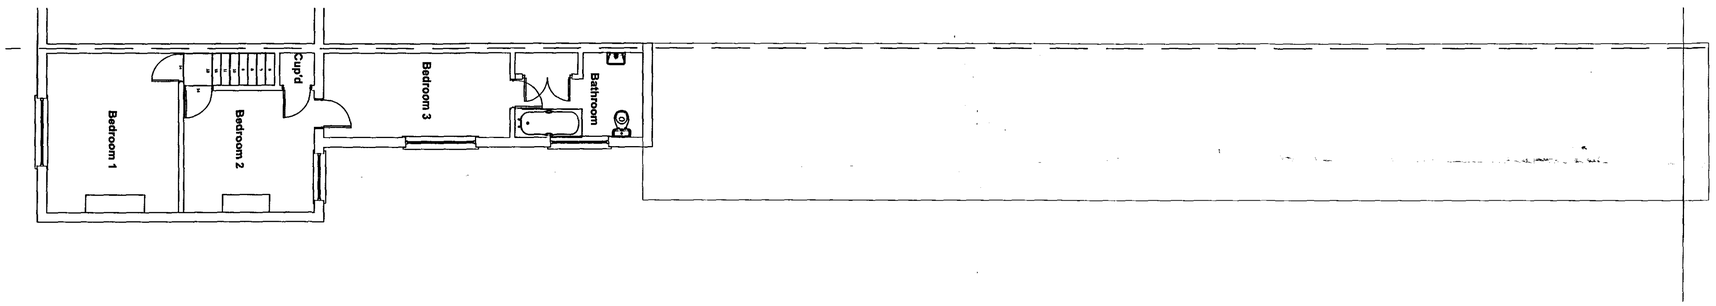


Section A-A
Scale 1:50

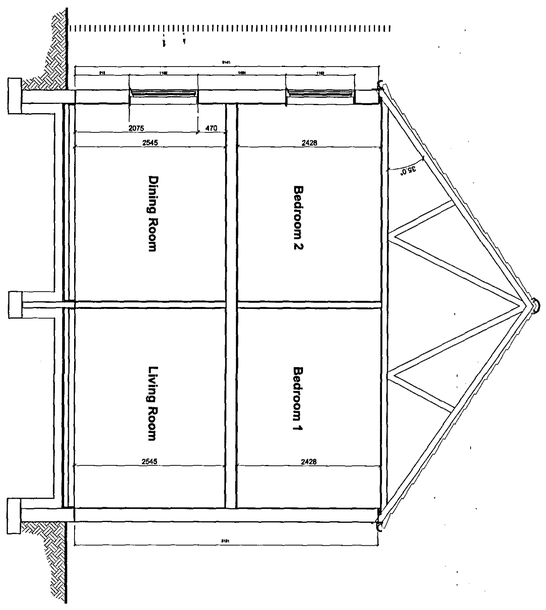


Front Elevation
Scale 1:100

Side Elevation
Scale 1:100

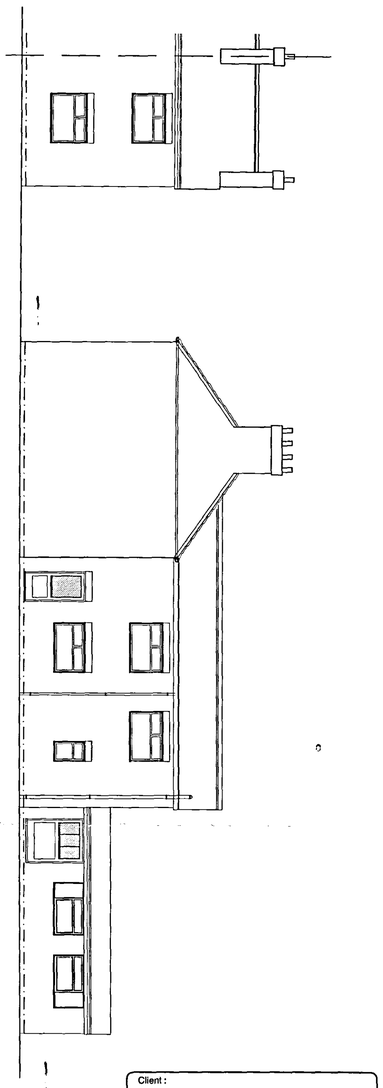

Rear Elevation
Scale 1:100

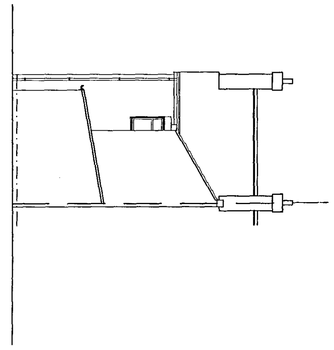

SHDC
Planning & Development
- 4 APR 2008
Ref: 0432/08

Client :
Mr M Le Sage
19, Spring Gardens
Spalding
Lincs
PE11 2XN

Site :
Conversion and Alterations to 18, Spring Gardens

Drawing Title
Existing Drawings

remway Design Ltd
2nd Floor - 5 Sheepmarket
Spalding
PE11 1BH
Tel : 01775 768 921
e-mail: enquiries@remwaydesign.co.uk

Date : Jan 08 | Scale : As Noted

Drawing No:
1538 - 01