
Contractor to check all Dimensions on site prior to ordering materials / commencing work.Do Not Scale from this Drawing - If in doubt then please ask


Ground Floor Plan - 168m² (including covered access)

Scale 1:50

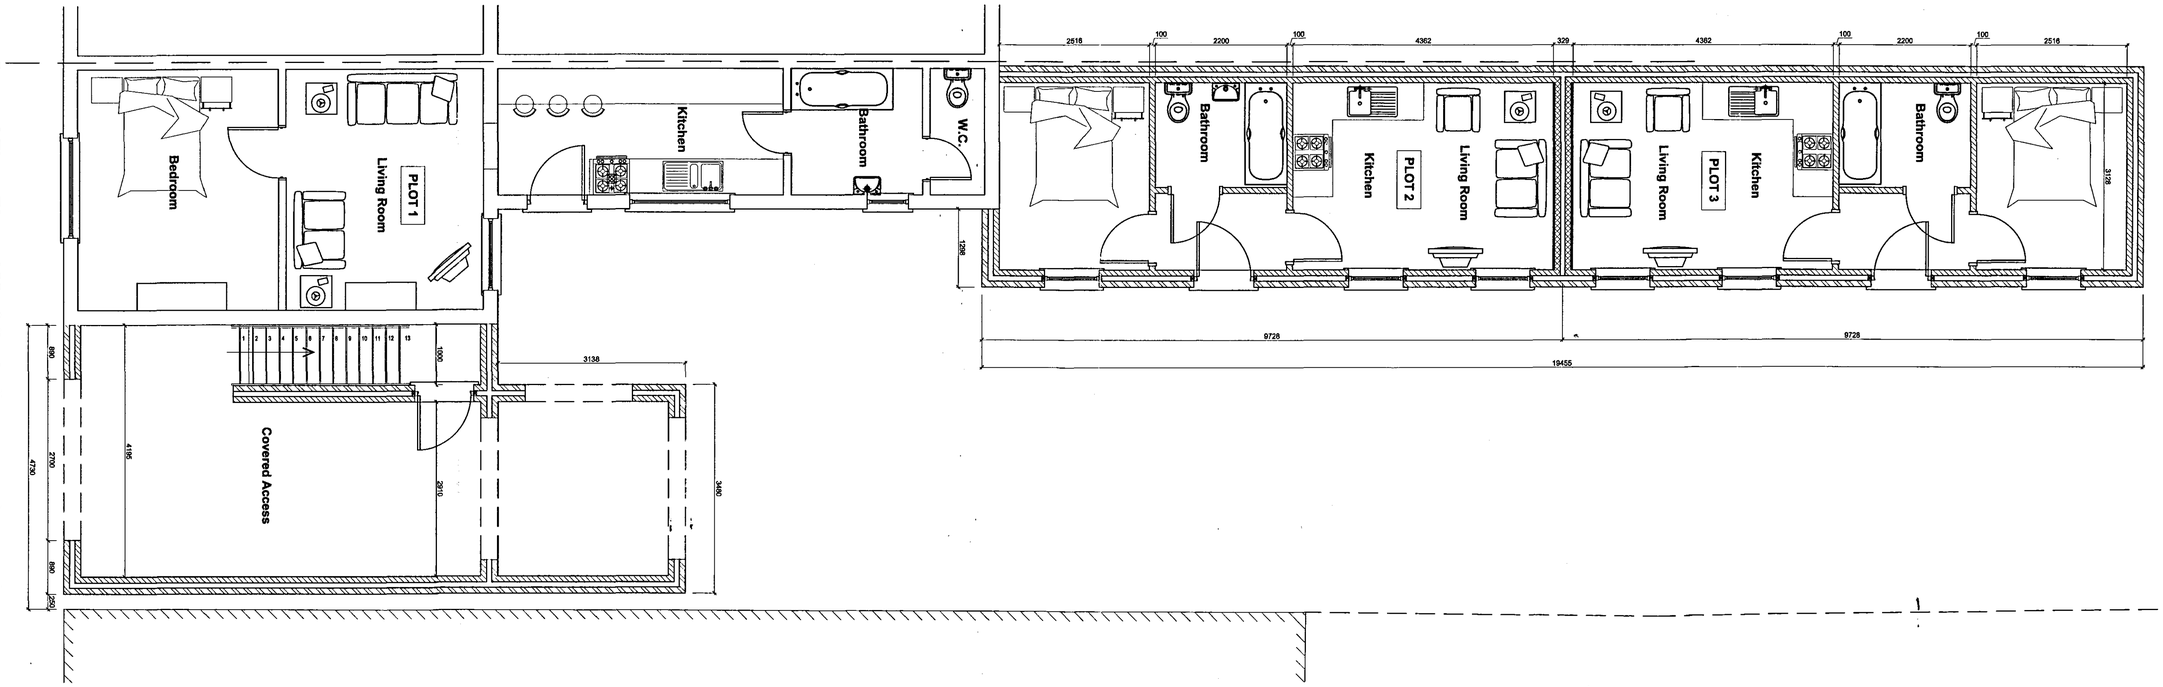

First Floor Plan - 97m²

Scale 1:50

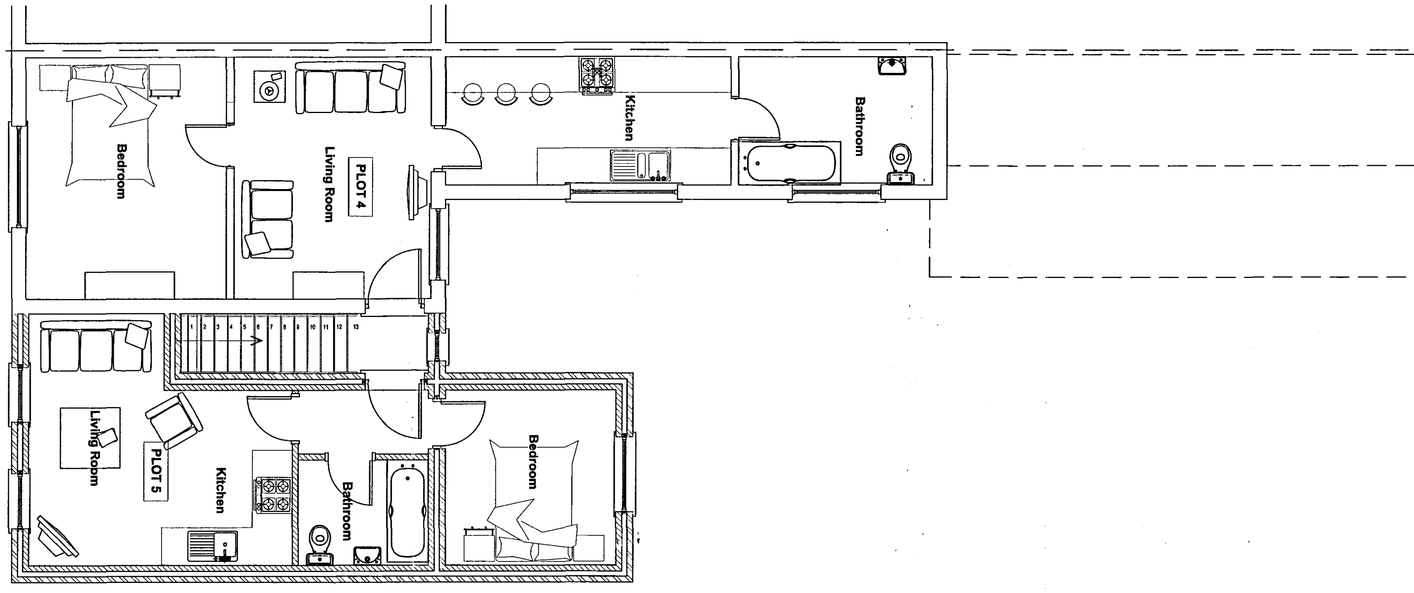

SHDC
Planning & Development
- 4 APR 2008
Ref: 0432/08

Client :

Mr M Le Sage
19, Spring Gardens
Spalding
Lincs
PE11 2XN

Site :

Conversion and Alterations to 18, Spring Gardens

Drawing Title

Proposed Extension and Alterations to form 5no. One Bed Self Contained Residential Units to 18, Spring Gardens, Spalding

remway Design Ltd
2nd Floor - 5 Sheepmarket
Spalding
PE11 1BH
Tel : 01775 768 921
e-mail: enquiries@remwaydesign.co.uk

Date : Jan 08 | Scale : As Noted

Drawing No:

1538 - 02