rev "B" - 20.06.08 - Garage amended to No.19 PD

rev "A" - 23.05.08 - Scheme Amended

Client :
Mr M Le Sage
19, Spring Gardens
Spalding
Lincs
PE11 2XN

Site :
Conversion and Alterations to 18, Spring Gardens


Drawing Title
Proposed Extension and Alterations to form 3no. One Bed Self Contained Residential Units to 18, Spring Gardens, Spalding


remway Design Ltd
2nd Floor - 5 Sheepmarket
Spalding
P E 1 1 1 B H
Tel : 01775 768 921
e-mail: enquiries@remwaydesign.co.uk

Date : **Jan 08** | Scale : **As Noted**


Drawing No:
1538 - 02 "B"

Contractor to check all Dimensions on site prior to ordering materials / commencing work.Do Not Scale from this Drawing - If in doubt then please ask

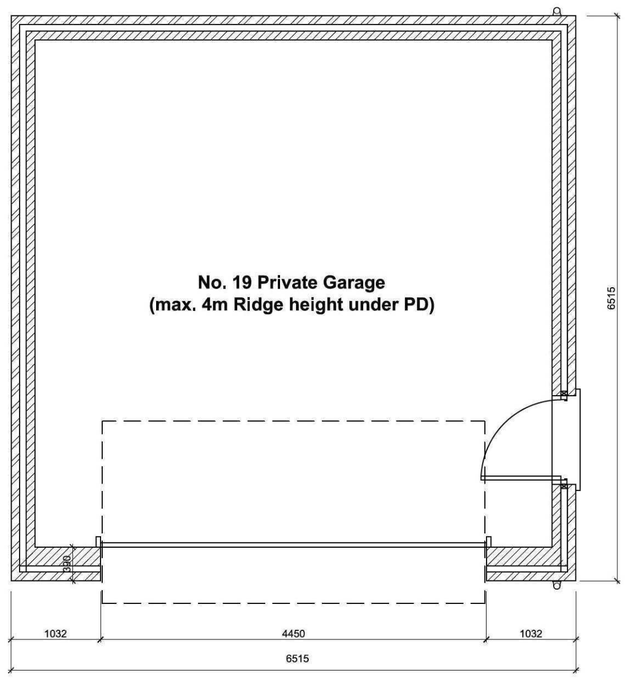

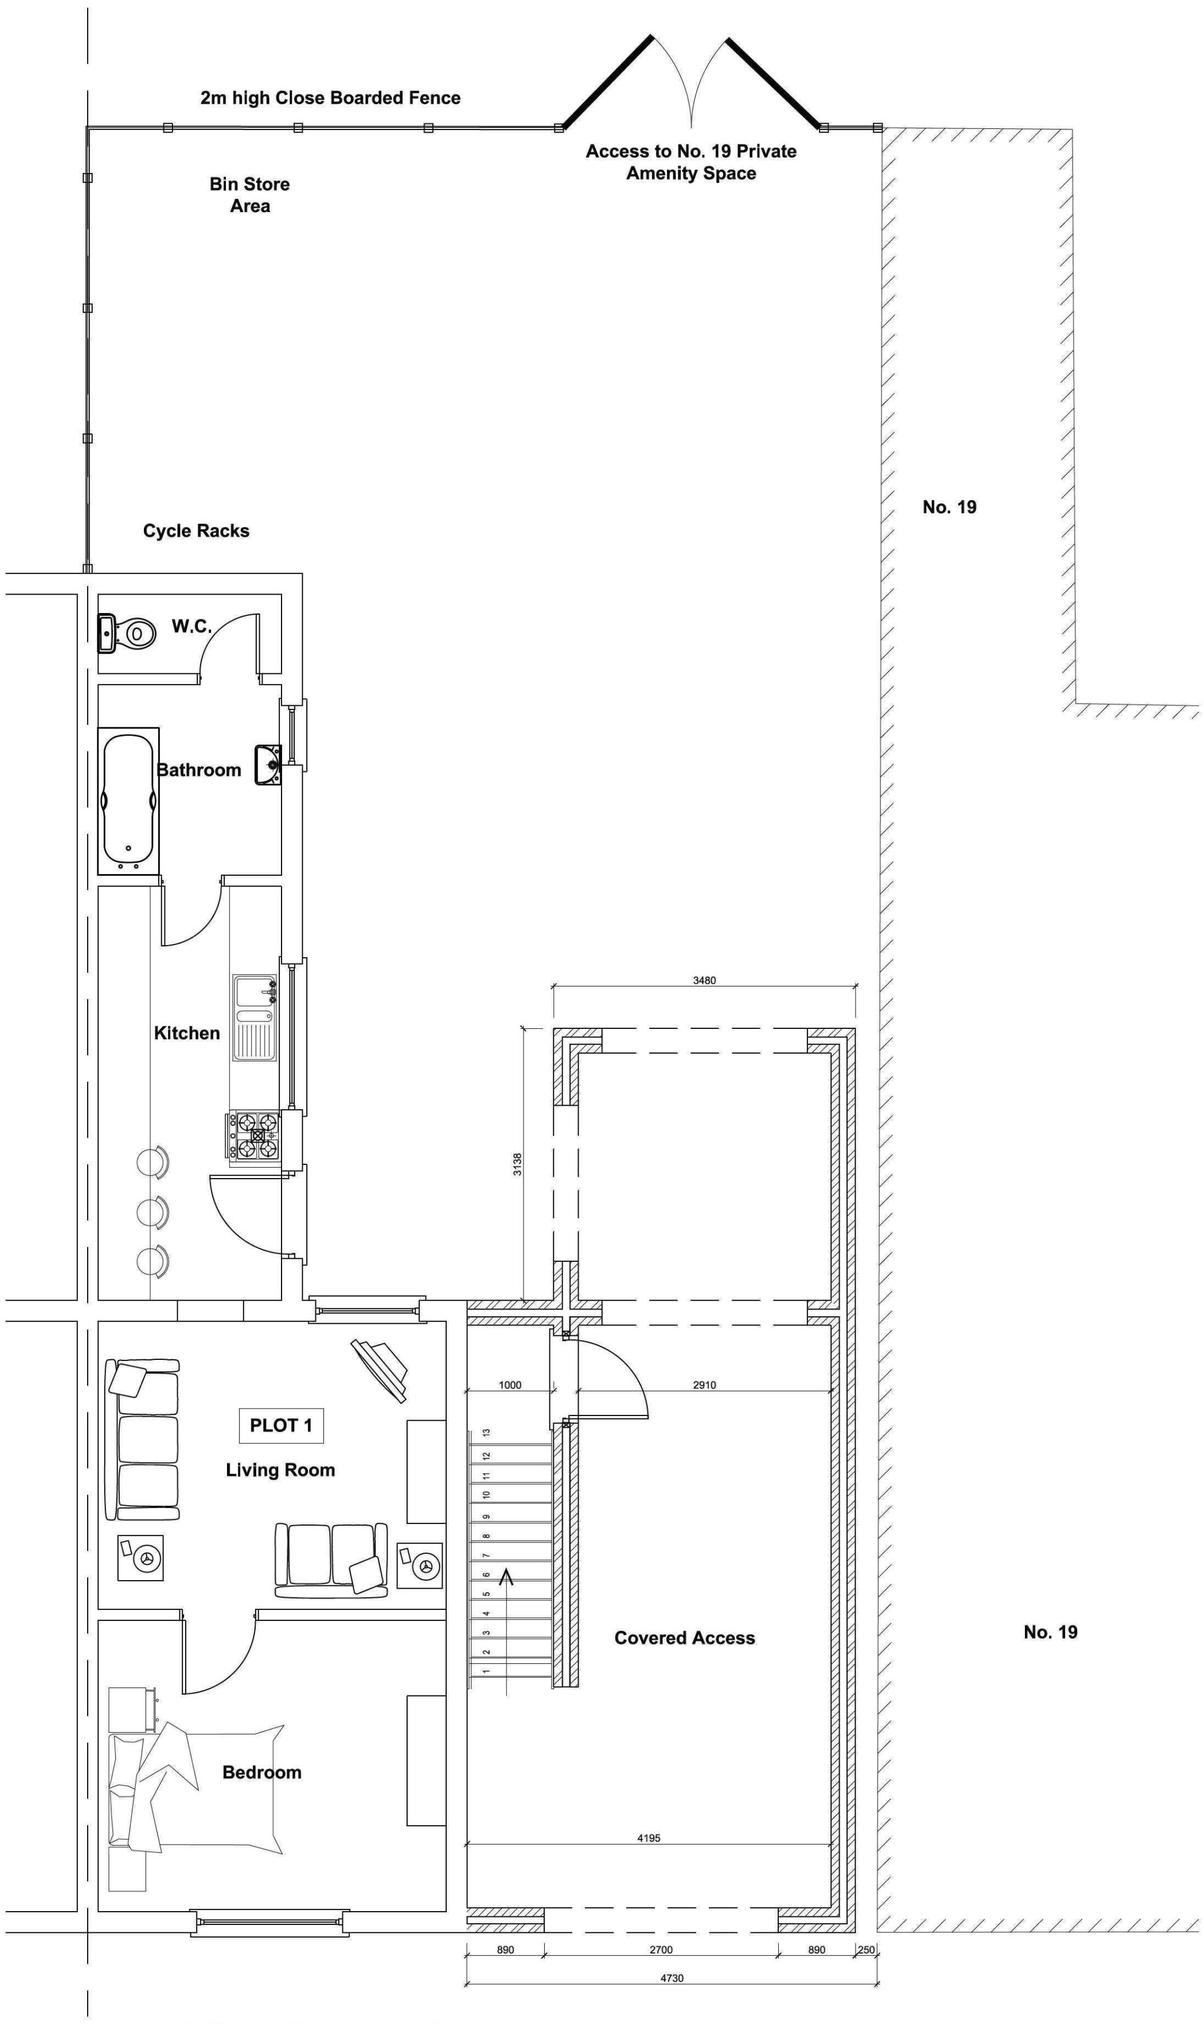

Ground Floor Plan - 97m²
Scale 1:50

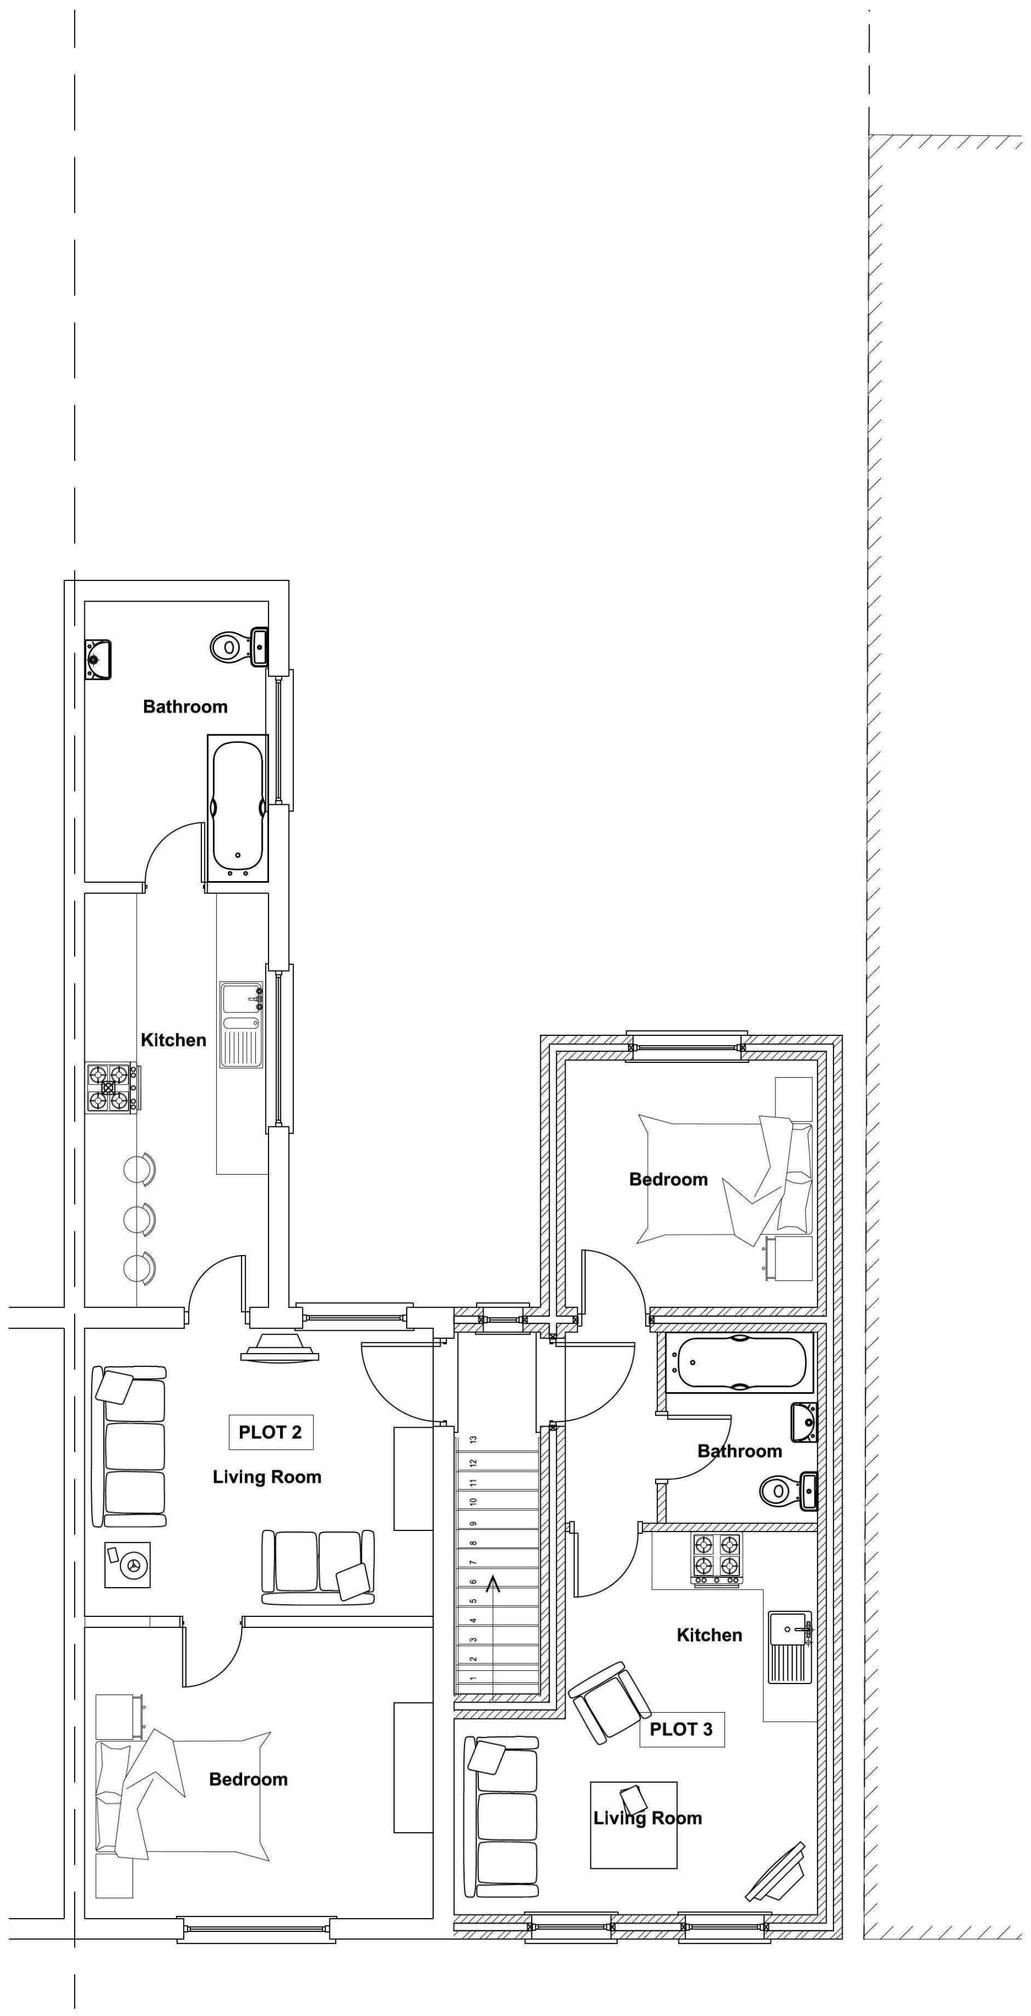

First Floor Plan - 97m²
Scale 1:50