
STUDIO 11 ARCHITECTURE

Do not scale directly from this drawing. All discrepancies are to be brought to the attention of the below office.


The copyright to this drawing is owned by Studio 11 Architecture.

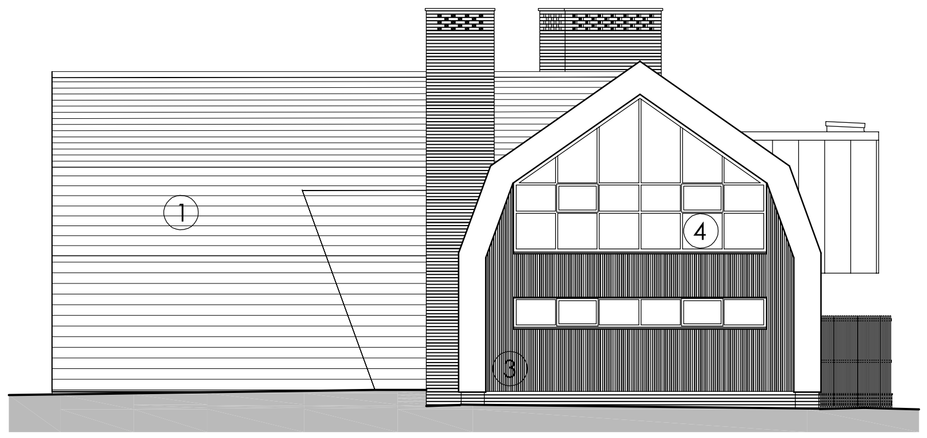

South Elevation




North Elevation

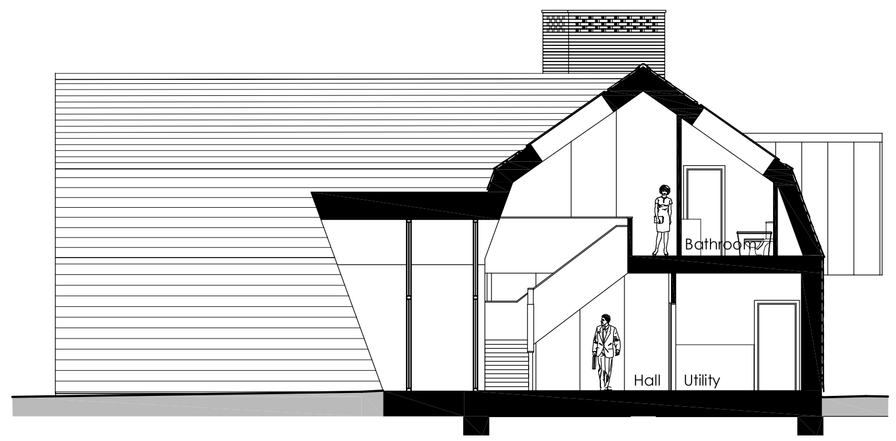


Section A - A




East Elevation

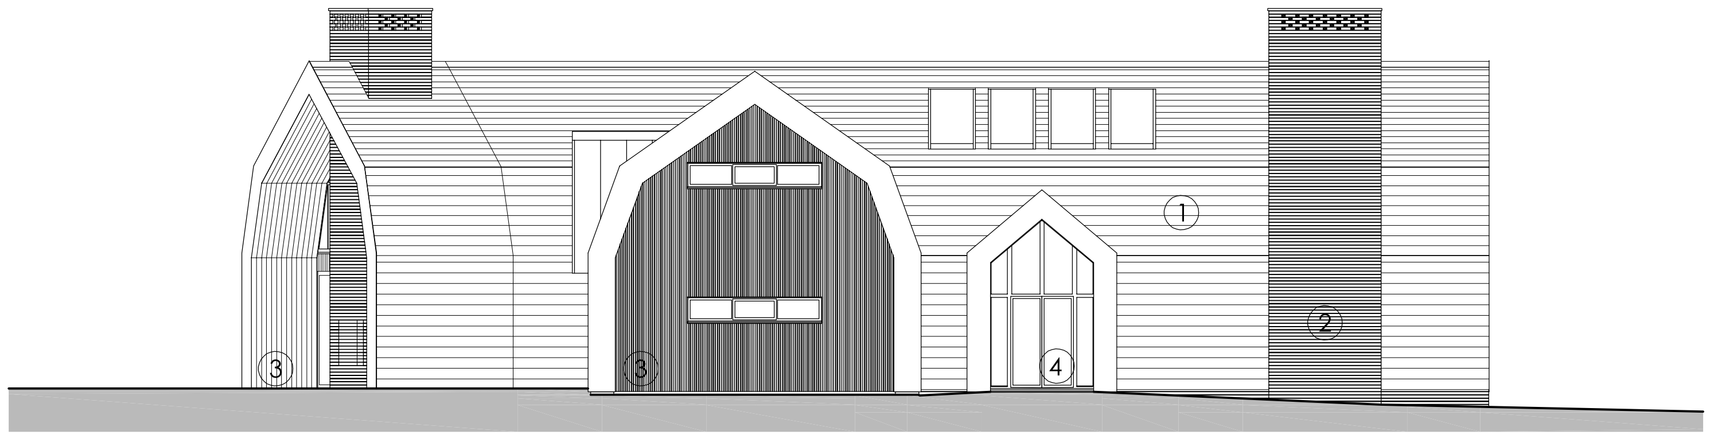


West Elevation

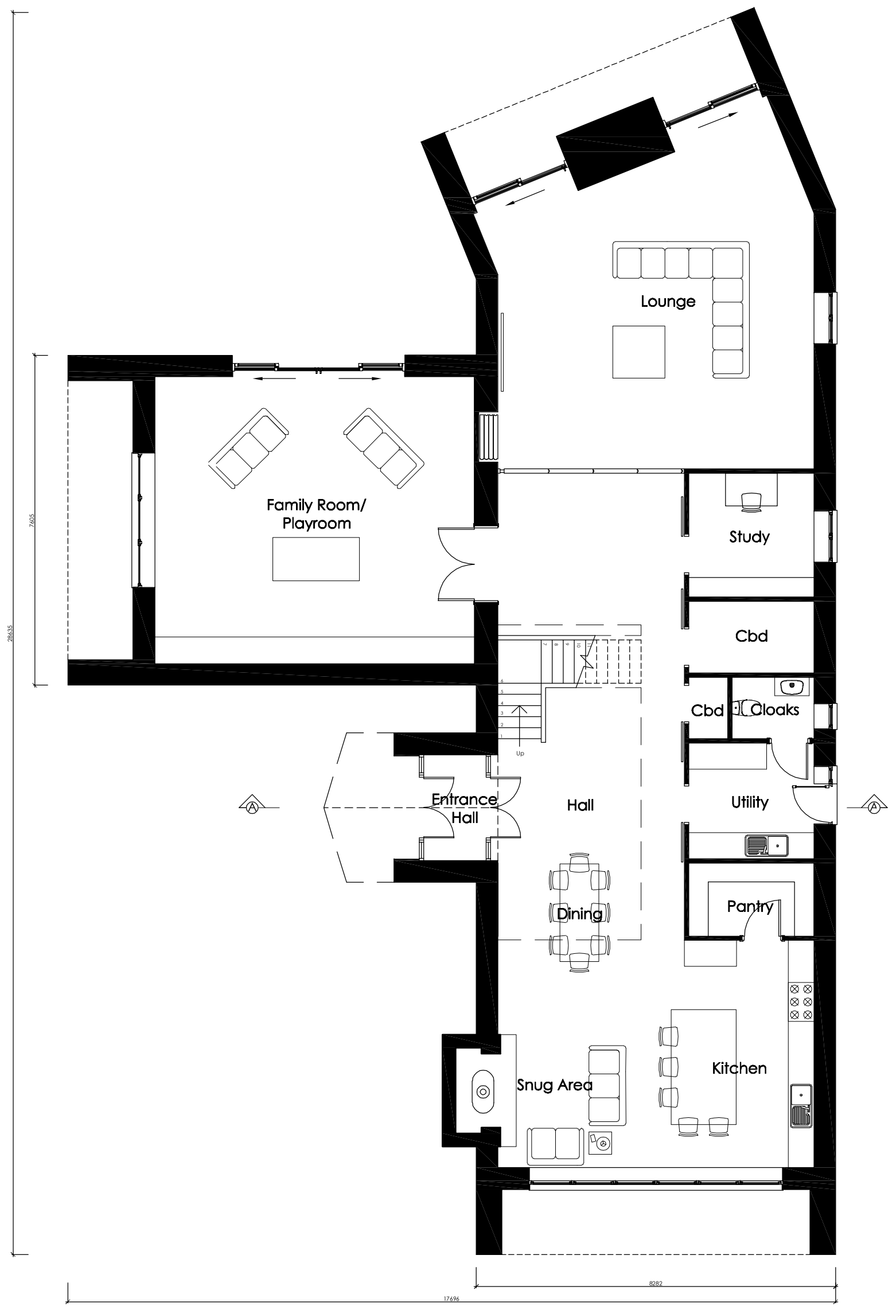

Ground Floor Plan

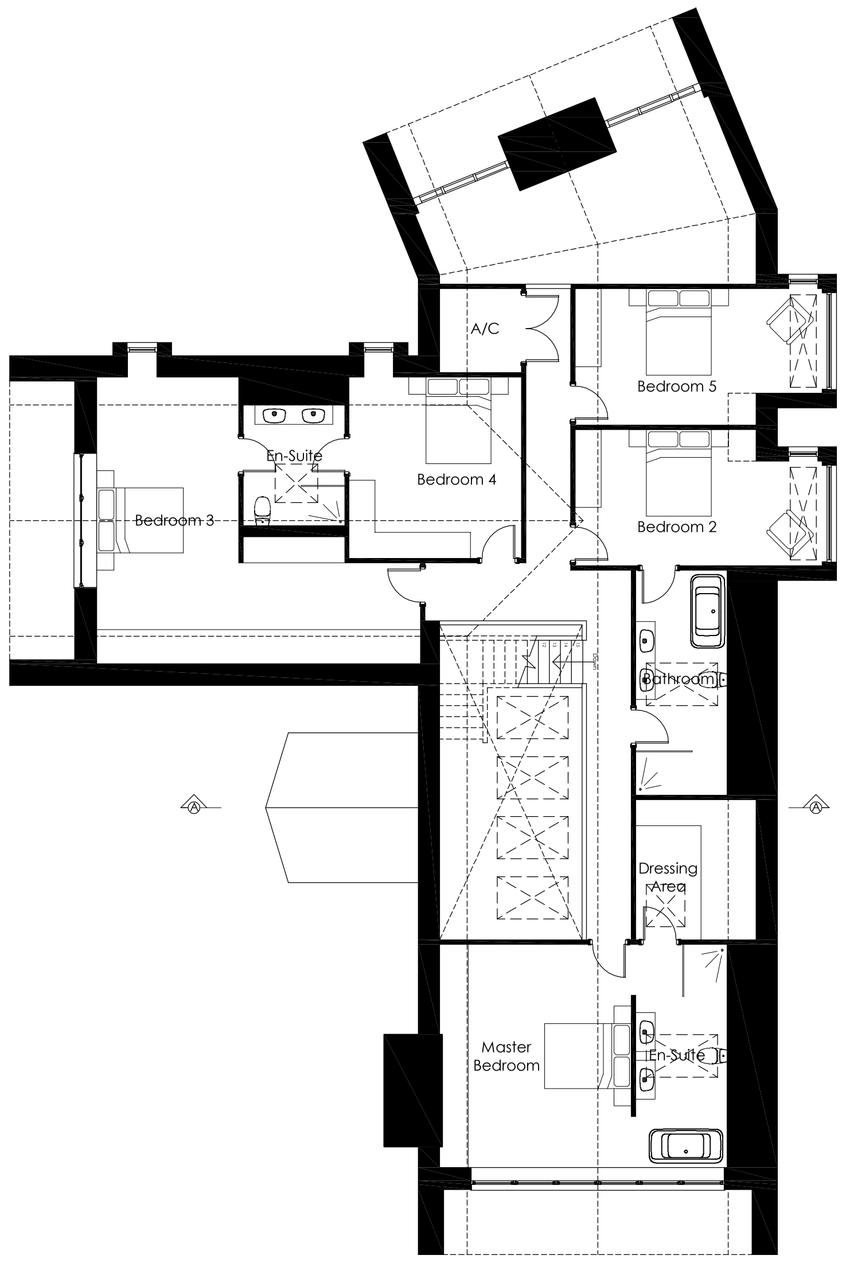

First Floor Plan

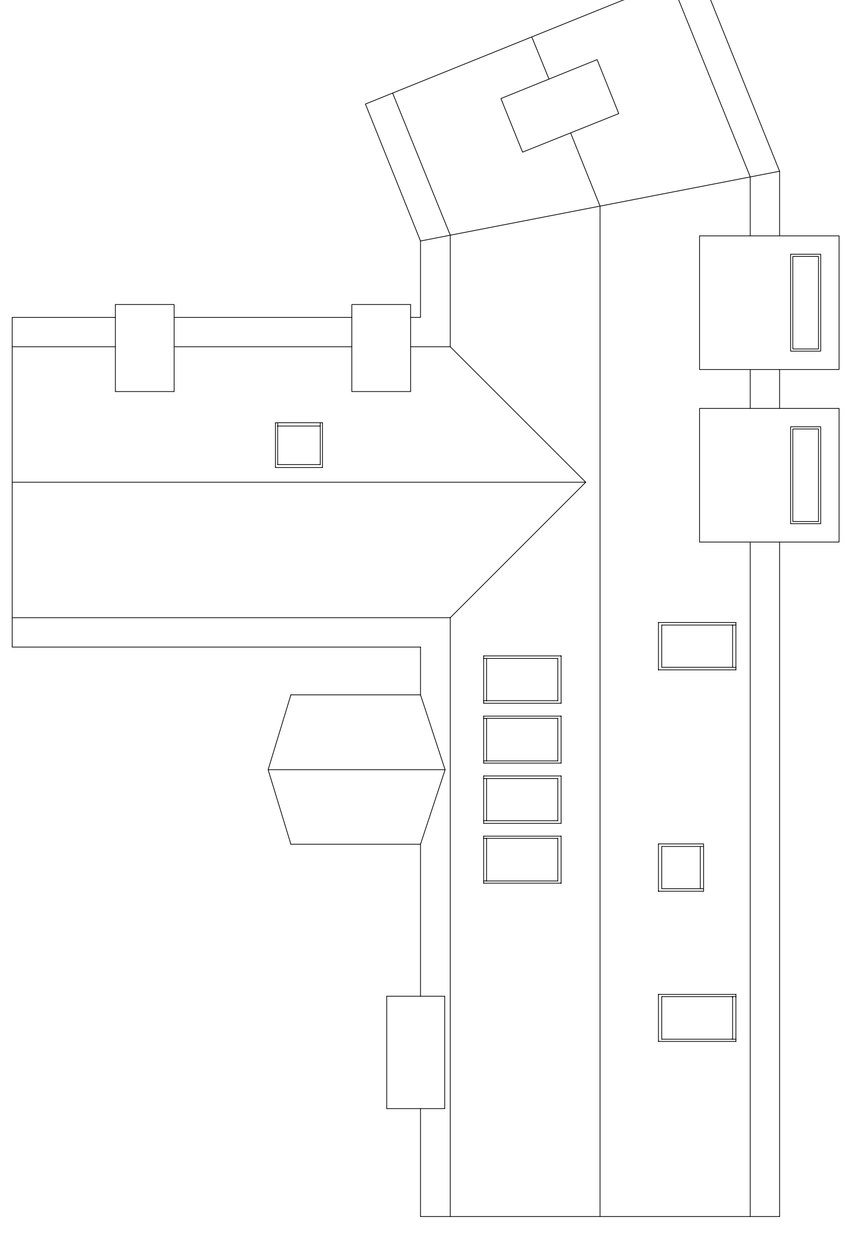

Roof Plan

Materials Key

1. Eternit Thrutone Blue Black Slates
2. Forterra Hampton Royal Brickwork
3. Vertical Timber Boarding
4. Grey Aluminium Windows and Doors
5. Grey Aluminium screens with obscure glazing

1:100 2m 0 2 4 6

REVISION	DATE	DRAWN	DESCRIPTION
D	04.06.2020	KB	Timber louvres removed and replaced with obscure glazed screens.
C	19.03.2020	LAR	Top of chimney redesigned.
B	27.08.2019	LAR	Floor Plans, Elevations & Section amended following structural engineers frame design.
A	19.07.2019	LAR	Floor Plans & Elevations amended following client meeting.

STUDIO11 architecture

THE BOATHOUSE, HARBOUR SQUARE,
NENE PARADE, WISBECH,
CAMBRIDGESHIRE, PE13 3BH

T: 01945 467339
E: design@studio11architecture.co.uk
W: www.studio11architecture.co.uk

CLIENT Mr N Marshall

PROJECT Proposed Self Build Zero Carbon Family Home at Weston Hills Road, Low Fulney

DRAWING Floor Plans, Elevations & Section

DRAWN	PROJECT DESIGNER	PROJECT DIRECTOR
EG	KB	KB

DATE	SCALE	PAPER SIZE
21.12.2018	1:100	A1

DRAWING NUMBER 416.PD.01

Working in partnership with **Ralph Charman Associates** & **Eleven Consultants**

ARCHITECTURE