
Contractor to check all Dimensions on site prior to ordering materials / commencing work.Do Not Scale from this Drawing - If in doubt then please ask

. overall conception poor.

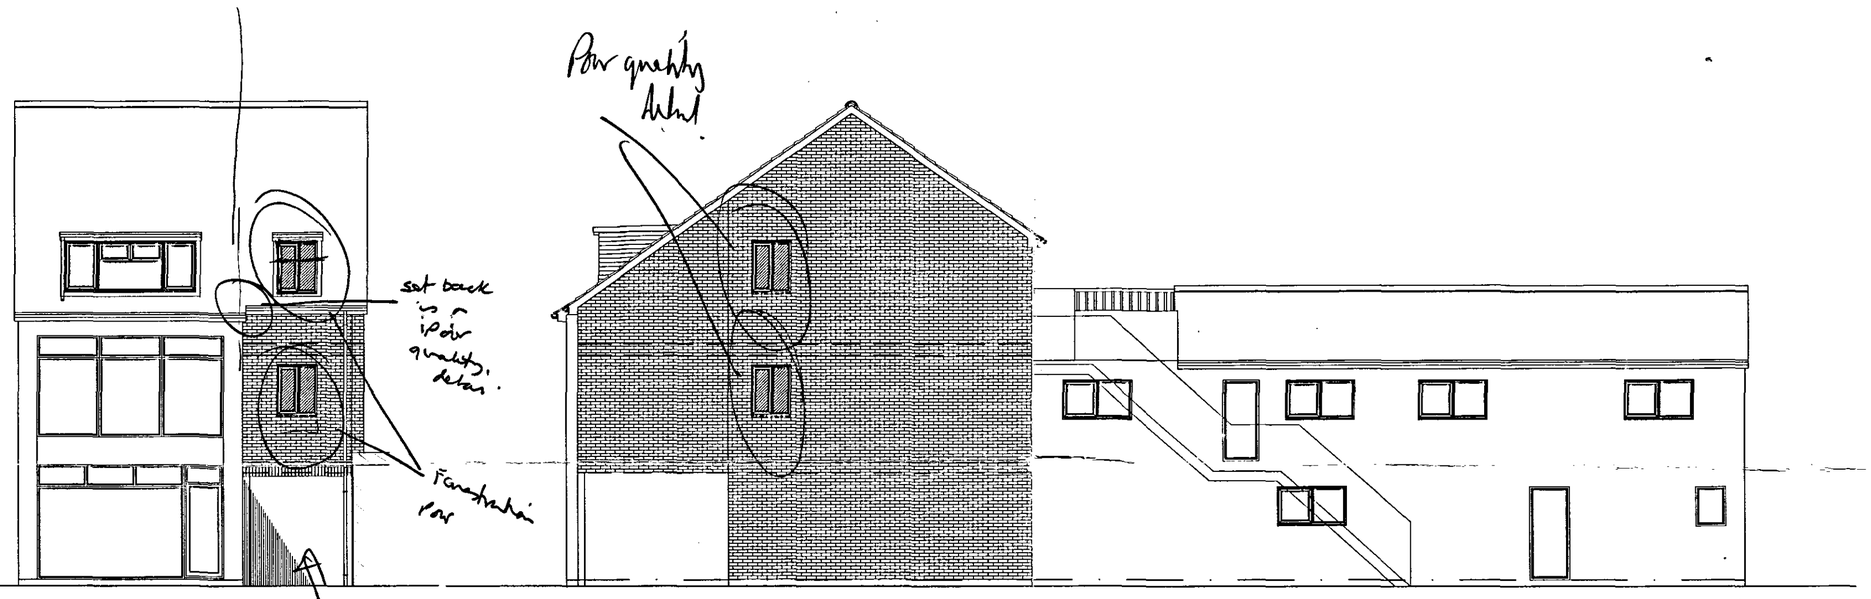

Proposed Front Elevation
Scale 1:100

Proposed Side Elevation
Scale 1:100

SHDC
Planning & Development
- 4 APR 2008
Ref: 0434/08

rev'A' - 13.03.08 - Amended to suit Clients comments

Client :
Mr P Pasqualino
Images Hair & Beauty Salon
15 Red Lion Street
Spalding
PE11 1SX

Site :
Proposed Side Extension

remway Design Ltd
2nd Floor - 5 Sheepmarket
Spalding
PE11 1BH
Tel : 01775 768 921
e-mail: enquiries@remwaydesign.co.uk

Date : Oct 07 | Scale : As Noted

Drawing No:
1488 - 04"A"