
Contractor to check all Dimensions on site prior to ordering materials / commencing work.Do Not Scale from this Drawing - If in doubt then please ask


Existing Ground Floor Plan - 123m²

Scale 1:50

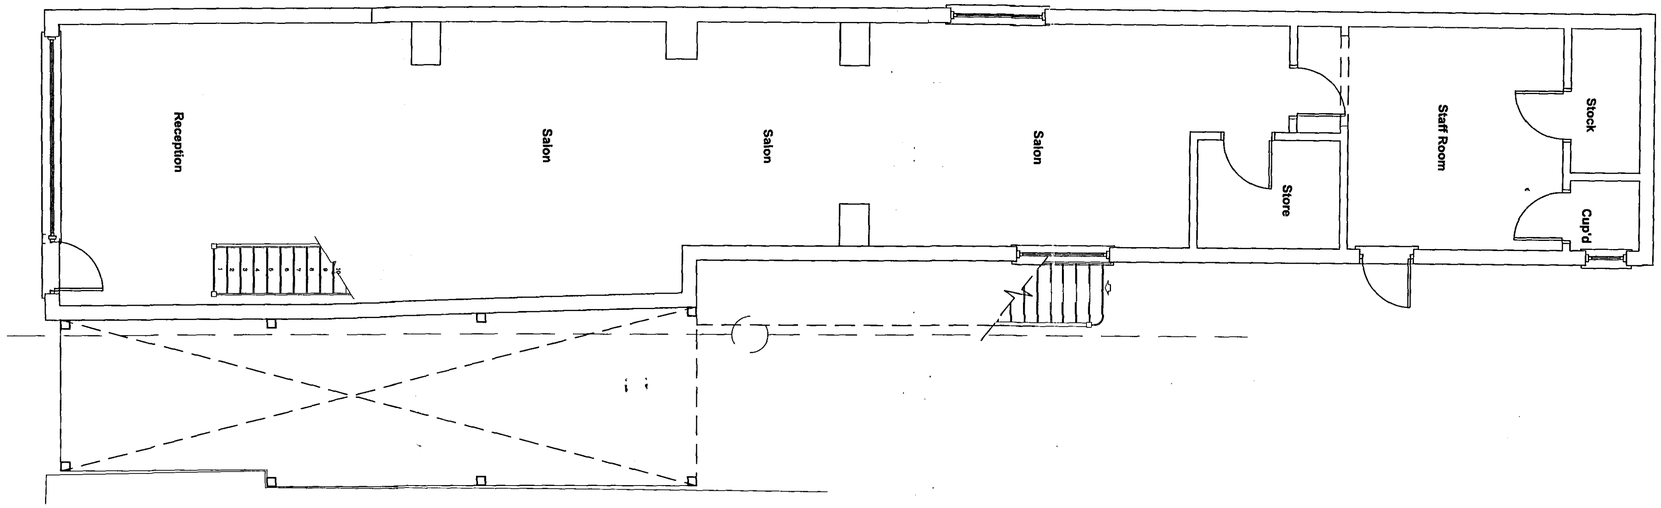


Proposed First Floor Plan - 153m²

Scale 1:50

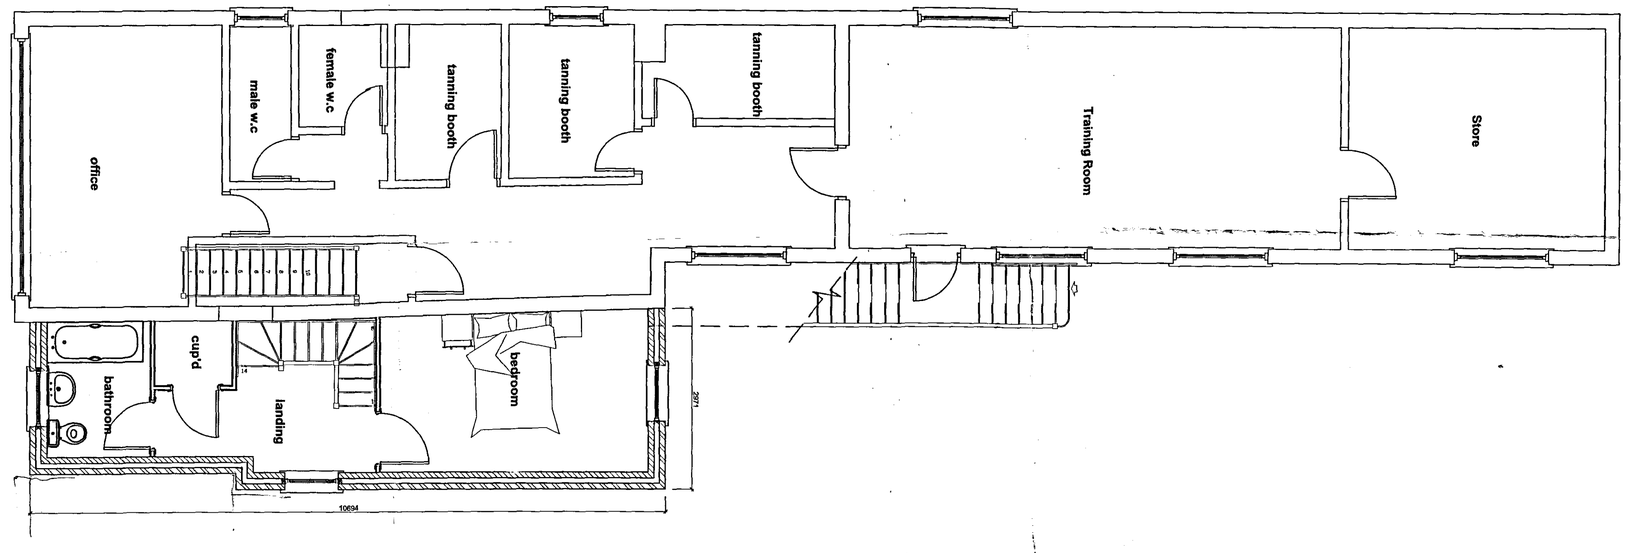

Proposed Second Floor Plan - 85m²

Scale 1:50

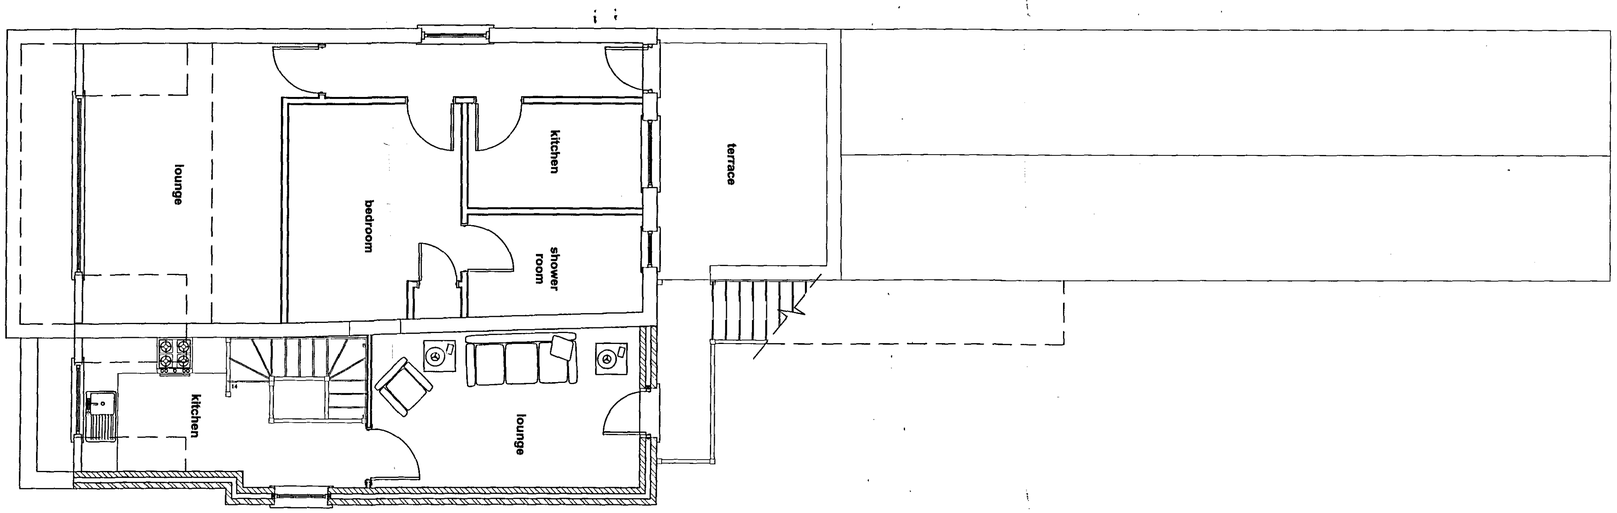

DETERMINED PLAN

3HDC Planning & Development - 4 APR 2008 Ref: 0934/08

rev "A" - 13.03.08 - Amended to suit Clients comments

Client :

Mr P Pasqualino
Images Hair & Beauty Salon
15 Red Lion Street
Spalding
PE11 1SX

Site :

Proposed Side Extension

romway Design Ltd
2nd Floor - 5B Sheepmarket
Spalding
PE11 1BH
Tel : 01775 768 921
e-mail: enquiries@romwaydesign.co.uk

Date : Oct 07 | Scale : As Noted

Drawing No:

1488 - 03 "A"