

Contractor to check all Dimensions on site prior to ordering materials / commencing work.Do Not Scale from this Drawing - If in doubt then please ask

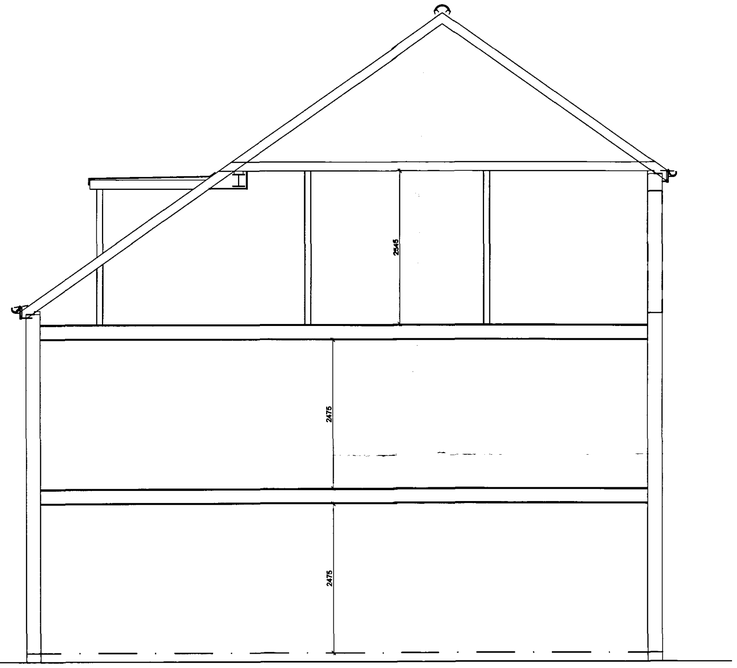

Existing Section
Scale 1:50

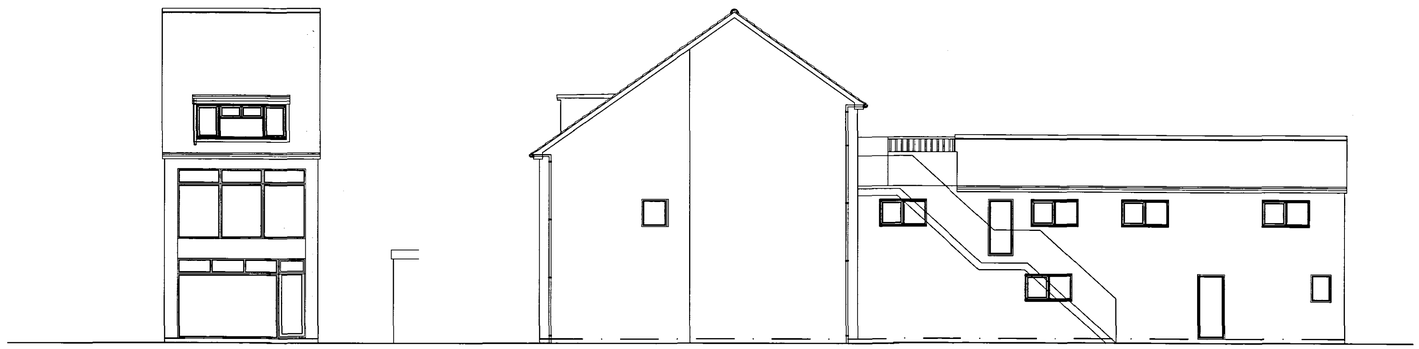

Existing Front Elevation
Scale 1:100

Existing Side Elevation
Scale 1:100

Existing Side Elevation
Scale 1:100

SHDC
Planning & Development
- 4 APR 2008
Ref: 0434/08

DETERMINED PLAN

Client :
Mr P Pasqualino
Images Hair & Beauty Salon
15 Red Lion Street
Spalding
PE11 1SX

Site :
Proposed Side Extension

remway Design Ltd
2nd Floor - 5 Sheepmarket
Spalding
P E 1 1 1 B H
Tel : 01775 768 921
e-mail: enquiries@remwaydesign.co.uk

Date : Oct 07 | Scale : As Noted

Drawing No:
1488 - 02