

Contractor to check all Dimensions on site prior to ordering materials / commencing work.Do Not Scale from this Drawing - If in doubt then please ask

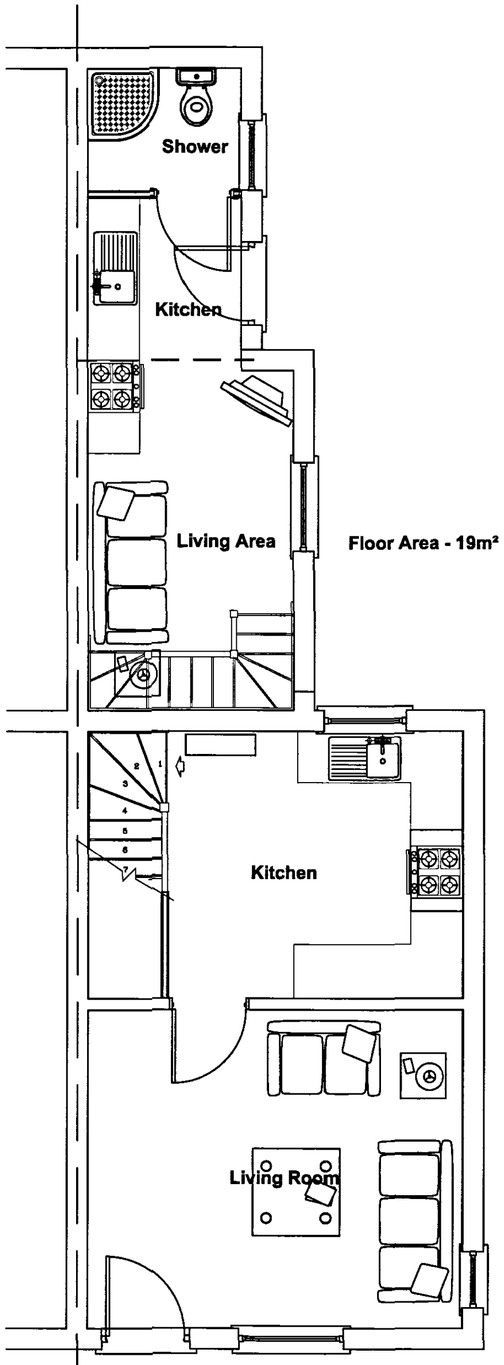


Proposed Grd Floor Plan - 53m²
Scale 1:50

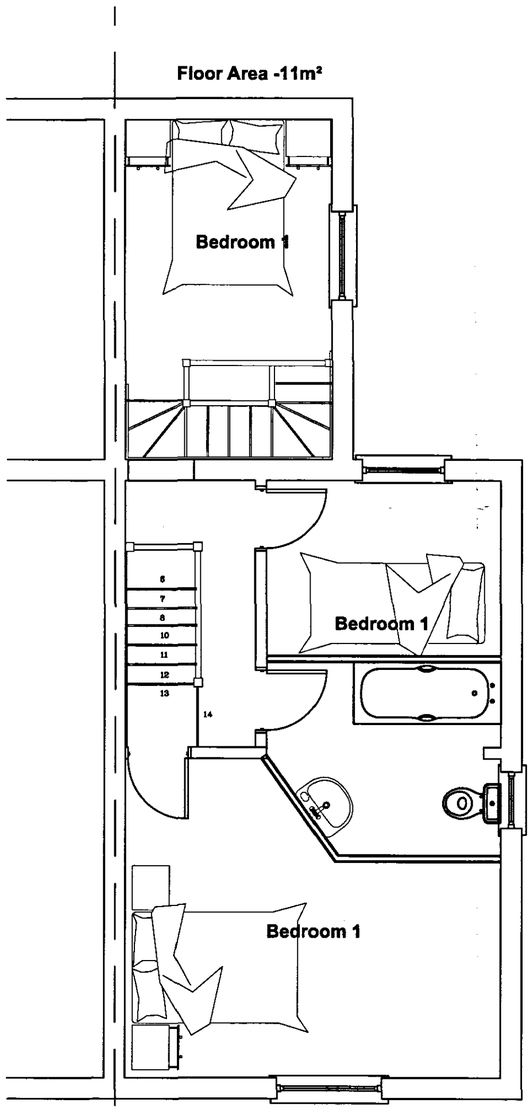

Proposed First Floor Plan - 45m²
Scale 1:50



Side Elevation
Scale 1:100

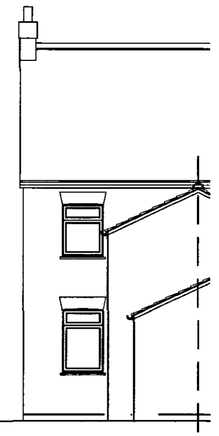

Rear Elevation
Scale 1:100

Planning & Development
16 APR 2008
Ref: 435/08

DETERMINED PLAN

rev "A" - 17.04.08 - Elevations added

Client :
Mr C Bosworth
Willowvilla
10 Green Lane
Spalding
PE11 2YB

Site :
Proposed Conversion into 2no. Residential Units at: 253 Winsover Rd Spalding

Drawing Title
Proposed Plans

remway Design Ltd
2nd Floor - 5 Sheepmarket
Spalding
PE11 1BH
Tel : 01775 768 921
e-mail: enquiries@remwaydesign.co.uk

July06 | Scale : As Noted

1556 - 02 "A"