
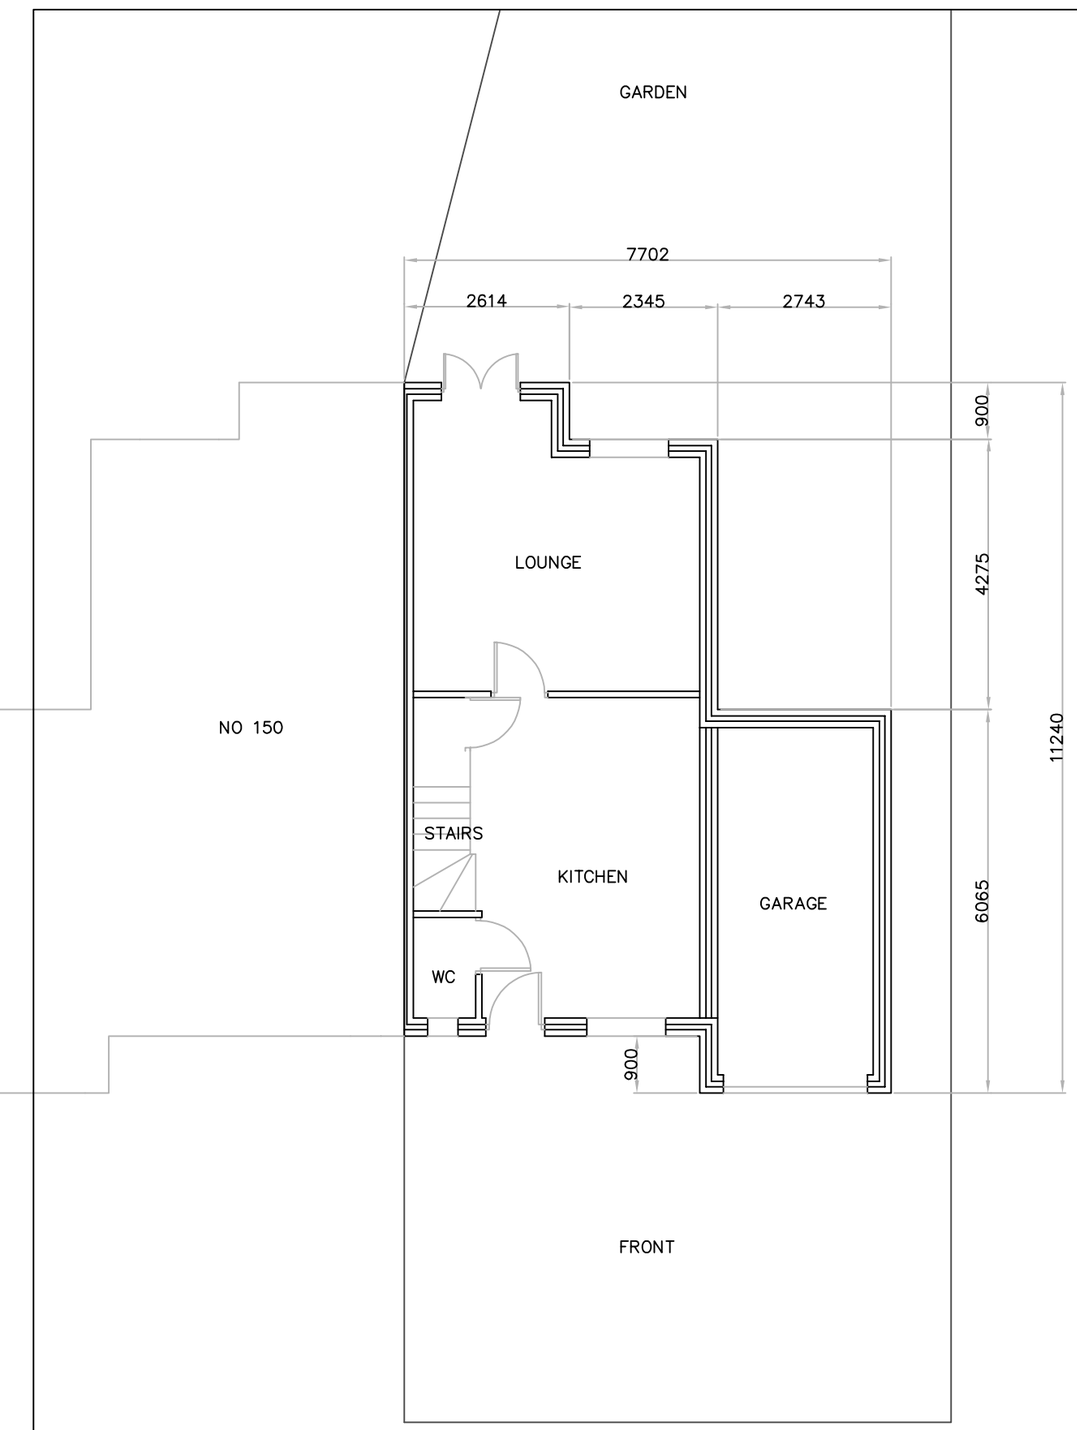


EXISTING GROUND FLOOR PLAN

1:100

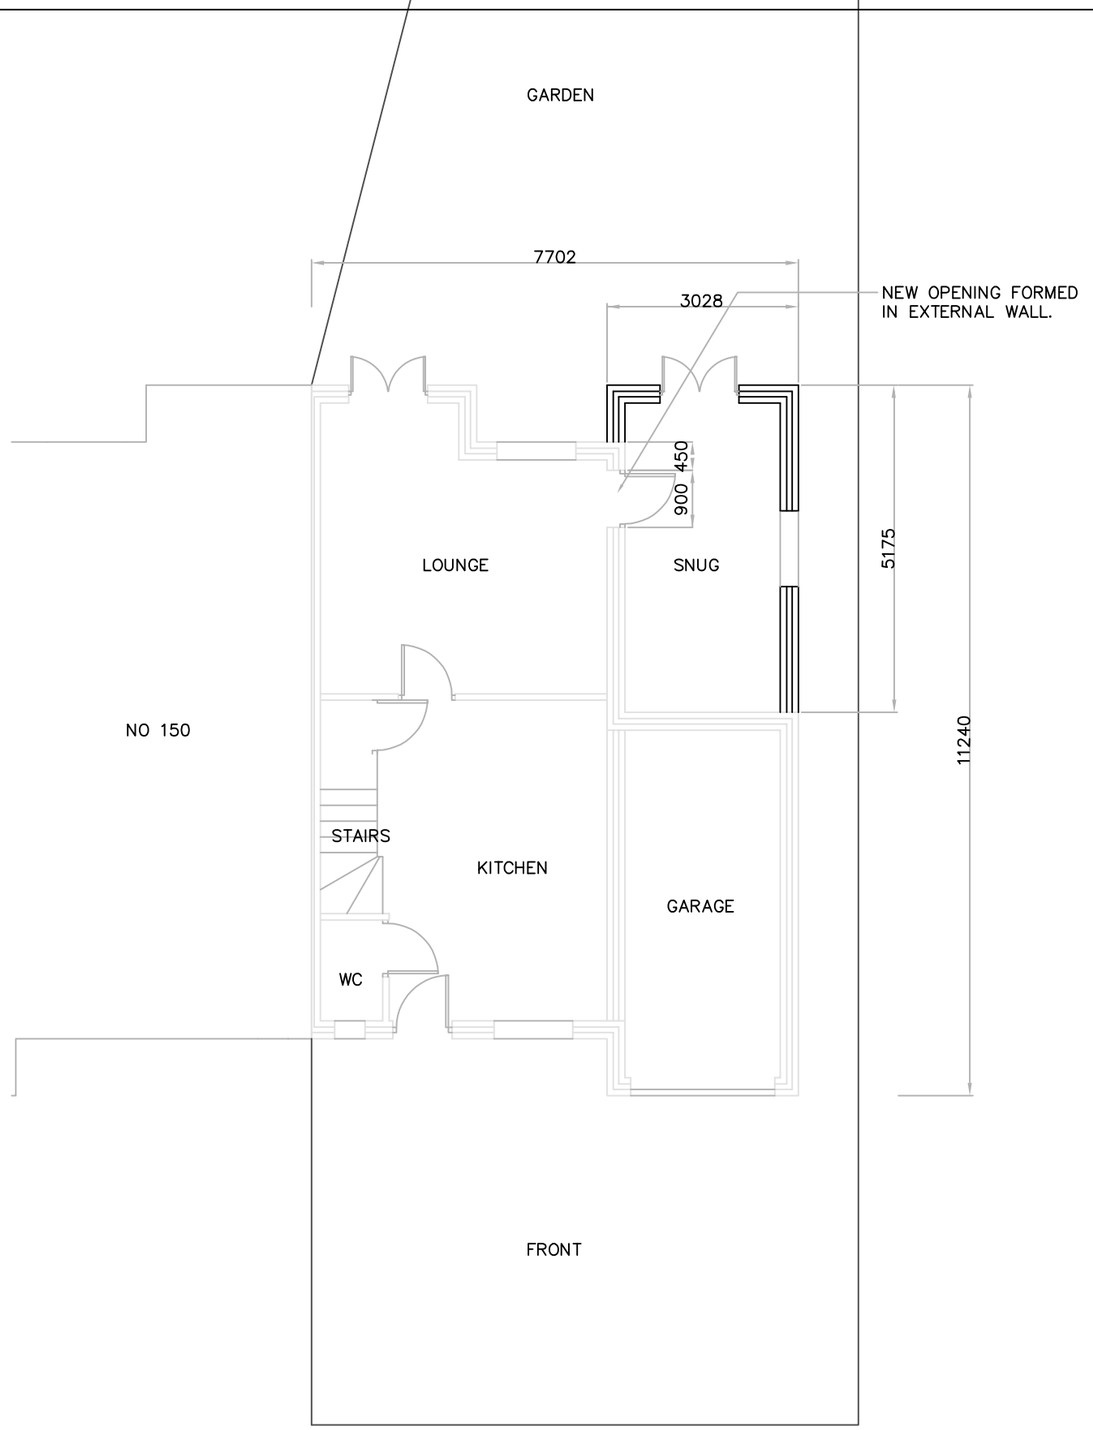

PROPOSED GROUND FLOOR PLAN

1:100

NOTES

1.1 DO NOT SCALE.

1.2 ALL DIMS ARE IN MM UNLESS OTHERWISE SPECIFIED

1.3 ASSUME ALL SITE DETAILS ARE EXISTING UNLESS SPECIFIED OTHERWISE.

1.4

REV.	DATE	DESCRIPTION	CHK	APP

Project: PROPOSED SIDE AND REAR SINGLE STOREY EXTENSION
149 CRADGE BANK, SPALDING
LINCS PE11 3AF

Client: MR & MRS FROUDE
149 CRADGE BANK
SPALDING, LINCS
PE11 3AF

Title: EXISTING AND PROPOSED LAYOUTS

Purpose of issue: PLANNING

Drawing no. 2024/MW/01/4

Site ID: 149 CRADGE BANK

Nominal ID: 2024-MW-01-1.dwg

Issue:	Scale: 1:100		Checked: MW	Date:
	Drn: MW	Date: 08.05.2024	Approv: MW	Date:

Consultant ref no: —