NOTES

1.1 DO NOT SCALE.

1.2 ALL DIMS ARE IN MM UNLESS OTHERWISE SPECIFIED

1.3 ASSUME ALL SITE DETAILS ARE EXISTING UNLESS SPECIFIED OTHERWISE.

1.4



EXISTING FRONT ELEVATION


1:100



PROPOSED FRONT ELEVATION


(NO CHANGE)

1:100

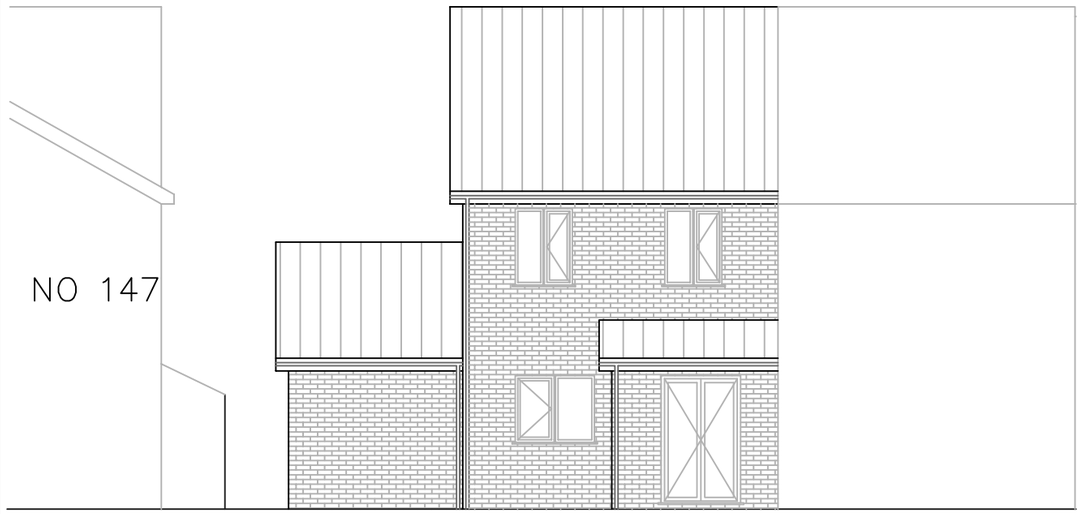

EXISTING REAR ELEVATION

1:100

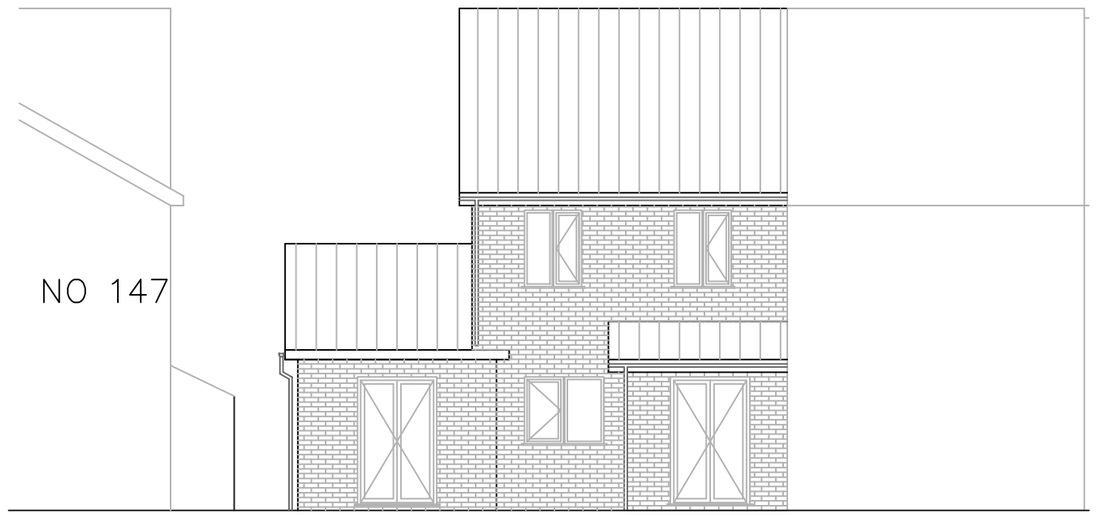

PROPOSED REAR ELEVATION

1:100

REV.	DATE	DESCRIPTION	CHK	APP

Project: PROPOSED SIDE AND REAR SINGLE STOREY EXTENSION
149 CRADGE BANK, SPALDING
LINCS. PE11 3AF

Client: MR & MRS FROUDE
149 CRADGE BANK
SPALDING, LINCS
PE11 3AF

Title: EX AND PROP ELEVS (1)

Purpose of issue: PLANNING

Drawing no. 2024/MW/01/6

Site ID: 149 CRADGE BANK

Nominal ID: 2024-MW-01-1.dwg

Issue:	Scale: 1:100		Checked: MW	Date:
	Drn: MW	Date: 08.05.2024	Approv: MW	Date:

Consultant ref no: