


SITE PLAN 1-250

NORTH

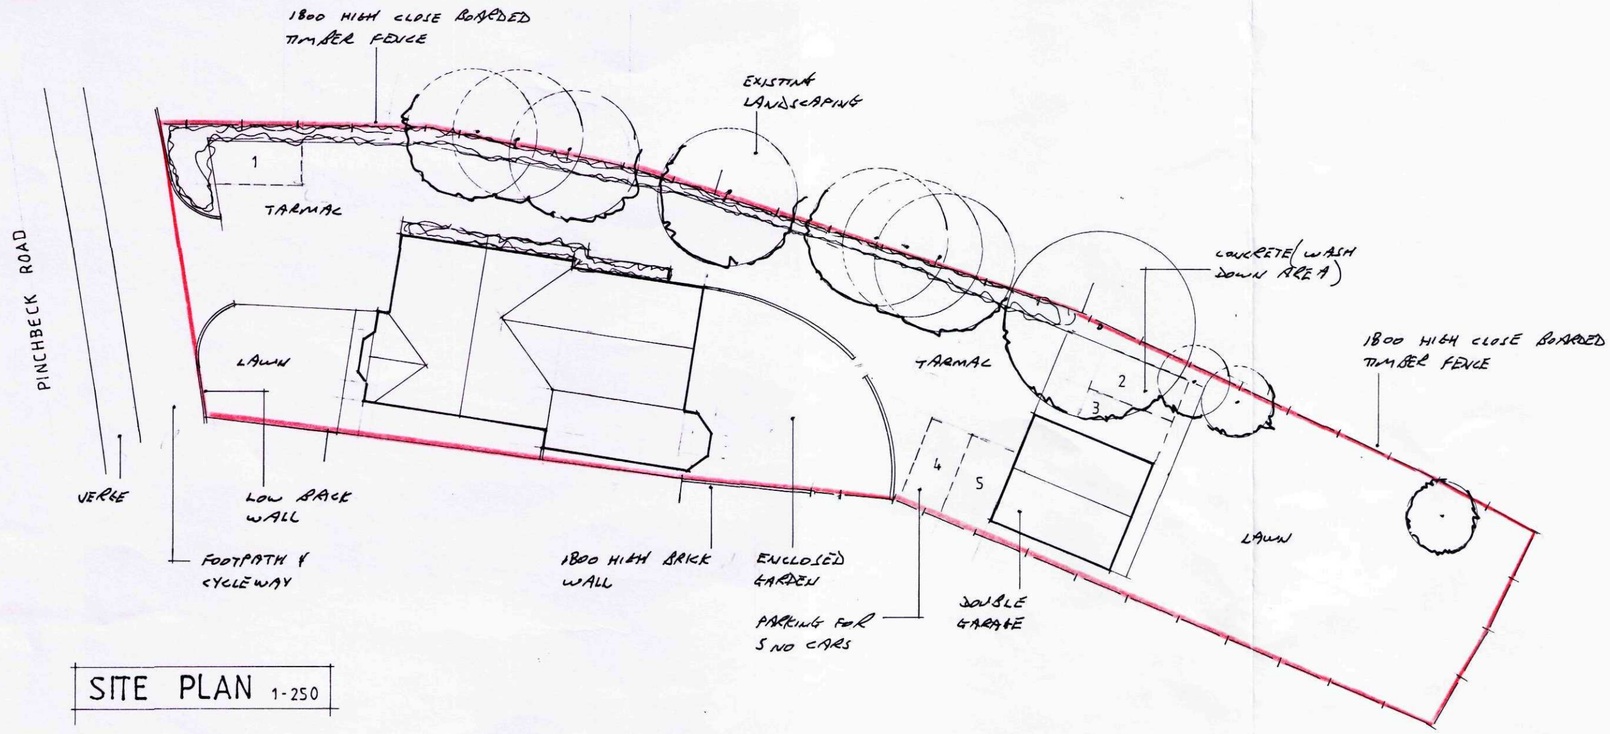

LOCATION PLAN 1-1250

DETERMINE
PLAN

SHDC
Planning & Development
16 JUN 2009
Ref: 0437/09

Contractor To Check All
On Site Before Work Co

Rev.	Date.	Init.	Revision

R. BOOR DRAUGHT

26 F
Mo
Spa
Lin
PE1

Pho
014

Project.
MR & MRS A STANBERRY.
54 PINCHBECK ROAD,
SPALDING.

Drawing.
SITE & LOCATION PLAN

Scale.	Drawing.
AS SHOWN	3351-
Drawn.	
Date. MAY 09	Rev.