
S... HO... 13 MAY 1996
Ref: 0438/96

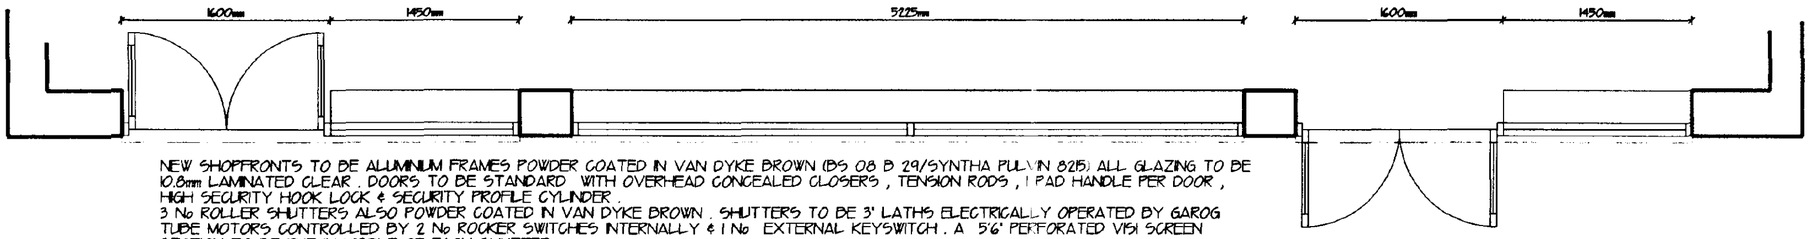


NEW SHOPFRONTS TO BE ALUMINIUM FRAMES POWDER COATED IN VAN DYKE BROWN (BS 08 B 29/SYNTHA PULVIN 8215) ALL GLAZING TO BE 10.8mm LAMINATED CLEAR . DOORS TO BE STANDARD WITH OVERHEAD CONCEALED CLOSERS , TENSION RODS , 1 PAD HANDLE PER DOOR , HIGH SECURITY HOOK LOCK & SECURITY PROFILE CYLINDER .
3 No ROLLER SHUTTERS ALSO POWDER COATED IN VAN DYKE BROWN . SHUTTERS TO BE 3' LATHS ELECTRICALLY OPERATED BY GAROG TUBE MOTORS CONTROLLED BY 2 No ROCKER SWITCHES INTERNALLY & 1 No EXTERNAL KEYSWITCH . A 5'6" PERFORATED VISI SCREEN SECTION TO BE PUT IN MIDDLE OF EACH SHUTTER .

PLAN OF SHOPFRONT


ELEVATION OF SHOPFRONT

PARTIAL WINDOW BLANKING TO TWO MAIN WINDOWS & 1 No SIDE LIGHT AS SHOWN . FULL WINDOW BLANKING TO REMAINING SIDE LIGHT TO BLOCK OUT OFFICE SIDE WALL . ALL WINDOW BLANKING TO BE TWO TONE GREEN & CREAM COLOURED AS PER PREVIOUS SITE AT BUSSAGE STROUD .

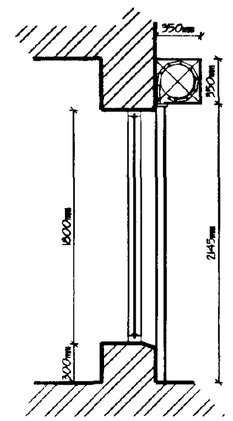


ALL HEIGHTS TAKEN AS BEING SIMILAR TO BUSSAGE , STROUD . SHUTTERS TO INCLUDE FOR STEEL FILLET TO CLEAR STALL RISER IF REQUIRED .

SECTION THROUGH SHOPFRONT

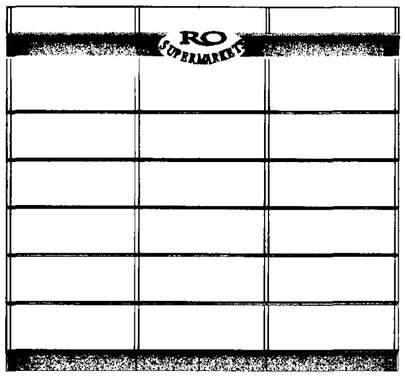

ALL PERIMETER WALL SHELVING TO RECEIVE GREEN FINISHED TIMBER FASCIA WITH ASH TRIMS . UNO TO SUPPLY 12 No R.O. LOGO GRAPHICS ON FOAMEX OVALS .

INTERIOR GRAPHICS

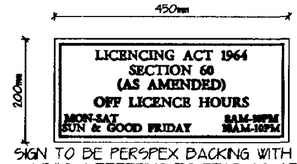

SIGN TO BE PERSPEX BACKING WITH GREEN VINYL LETTERING TO READ AS ABOVE

OFF LICENCE SIGNS

RO SUPERMARKETS

UNO SHOPFITTING LTD

CLIENT: DETAILS FOR SHOPFRONT SHUTTERS & GRAPHICS R.O. SUPERMARKETS


APPROVED BY (Client Signature)

CONSULTANTS SIGNATURE

DWG NO : 95-17276

DATE : 15-12-95 DRAWN : J.M.Hume

UNO SHOPFITTING LTD
ELSTREE ROAD
PENTON INDUSTRIAL ESTATE
STONE ... DEVON

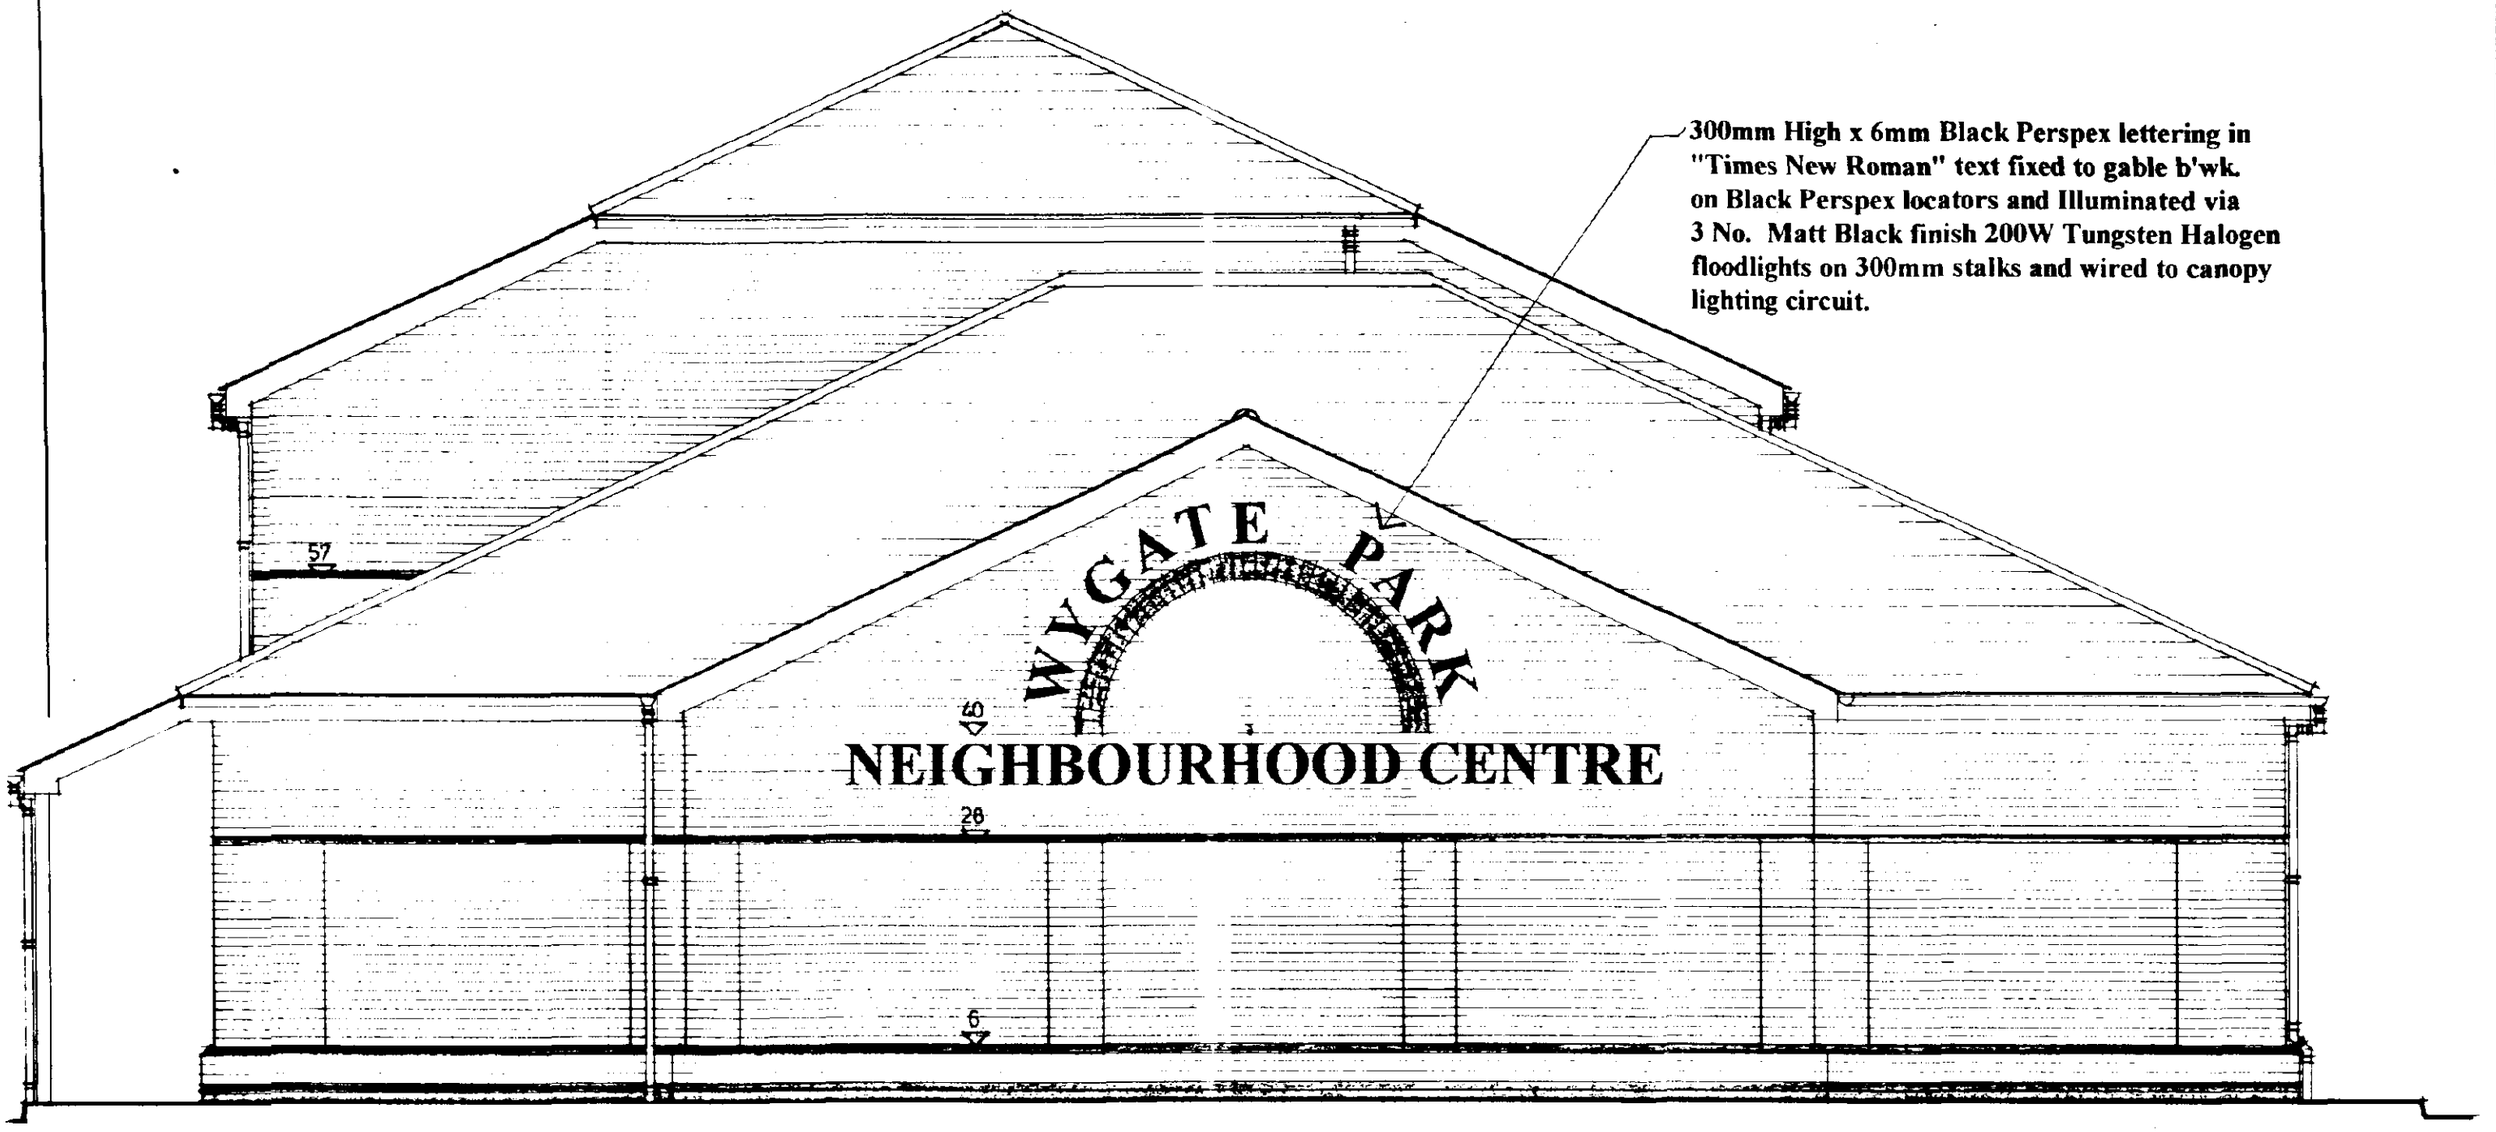

EAST ELEVATION

SOUTH ... HOUSING ... PLANNING ...
13 MAY 1996
Ref: 0438/96


Proposed Illuminated Gable Signage at:

THE NEIGHBOURHOOD CENTRE,
WYGATE PARK, SPALDING, LINCS.

Date: May 1996 **Scale: 1:50**
Dwg. No. : 374/W/27 **Drawn:** TAYLOR.

JTA
JEFFREY TAYLOR ASSOCIATES
BUILDING DESIGN PROJECT MANAGEMENT

76 Gurney Court Road St Albans Herts AL1 4RJ
Tel 0727 843886 Fax 0727 852422

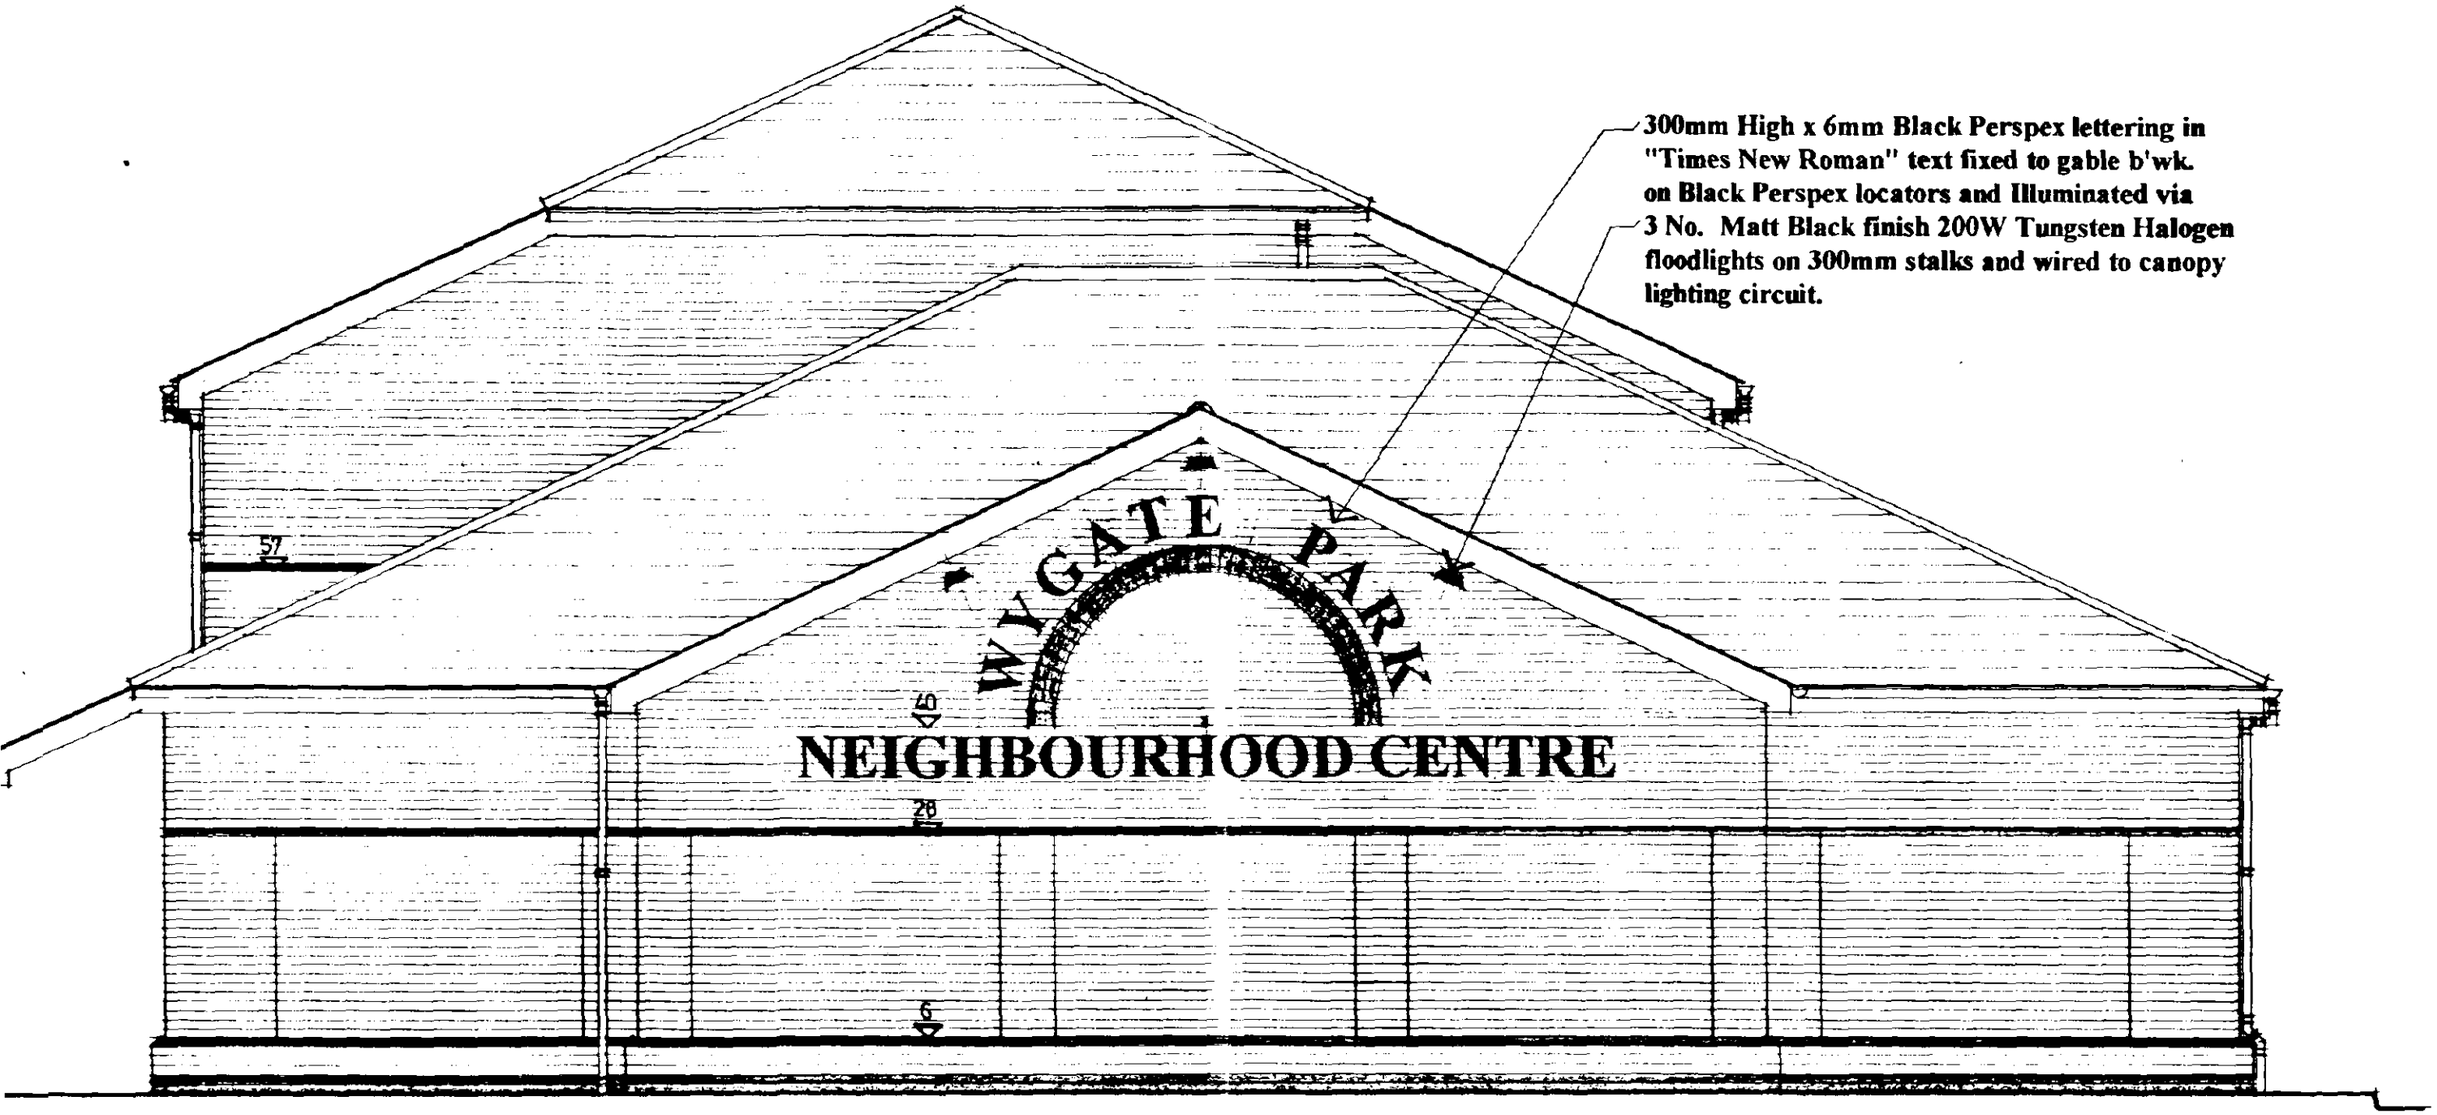

EAST ELEVATION

Proposed Illuminated Gable Signage at:

THE NEIGHBOURHOOD CENTRE,
WYGATE PARK, SPALDING, LINCS.


Date: May 1996 **Scale: 1:50**
Dwg. No. : 374/W/27/A **Drawn:** TAYLOR.

REV. A. JULY 96 : POSITIONS OF FLOODLIGHTS ADDED TO SHOW DOWNLIGHTING.

438/96

JTA
JEFFREY TAYLOR ASSOCIATES
BUILDING DESIGN PROJECT MANAGEMENT

76 Gurney Court Road St. Albans Herts. AL1 4RJ
Tel : 0727 843886 Fax : 0727 852422

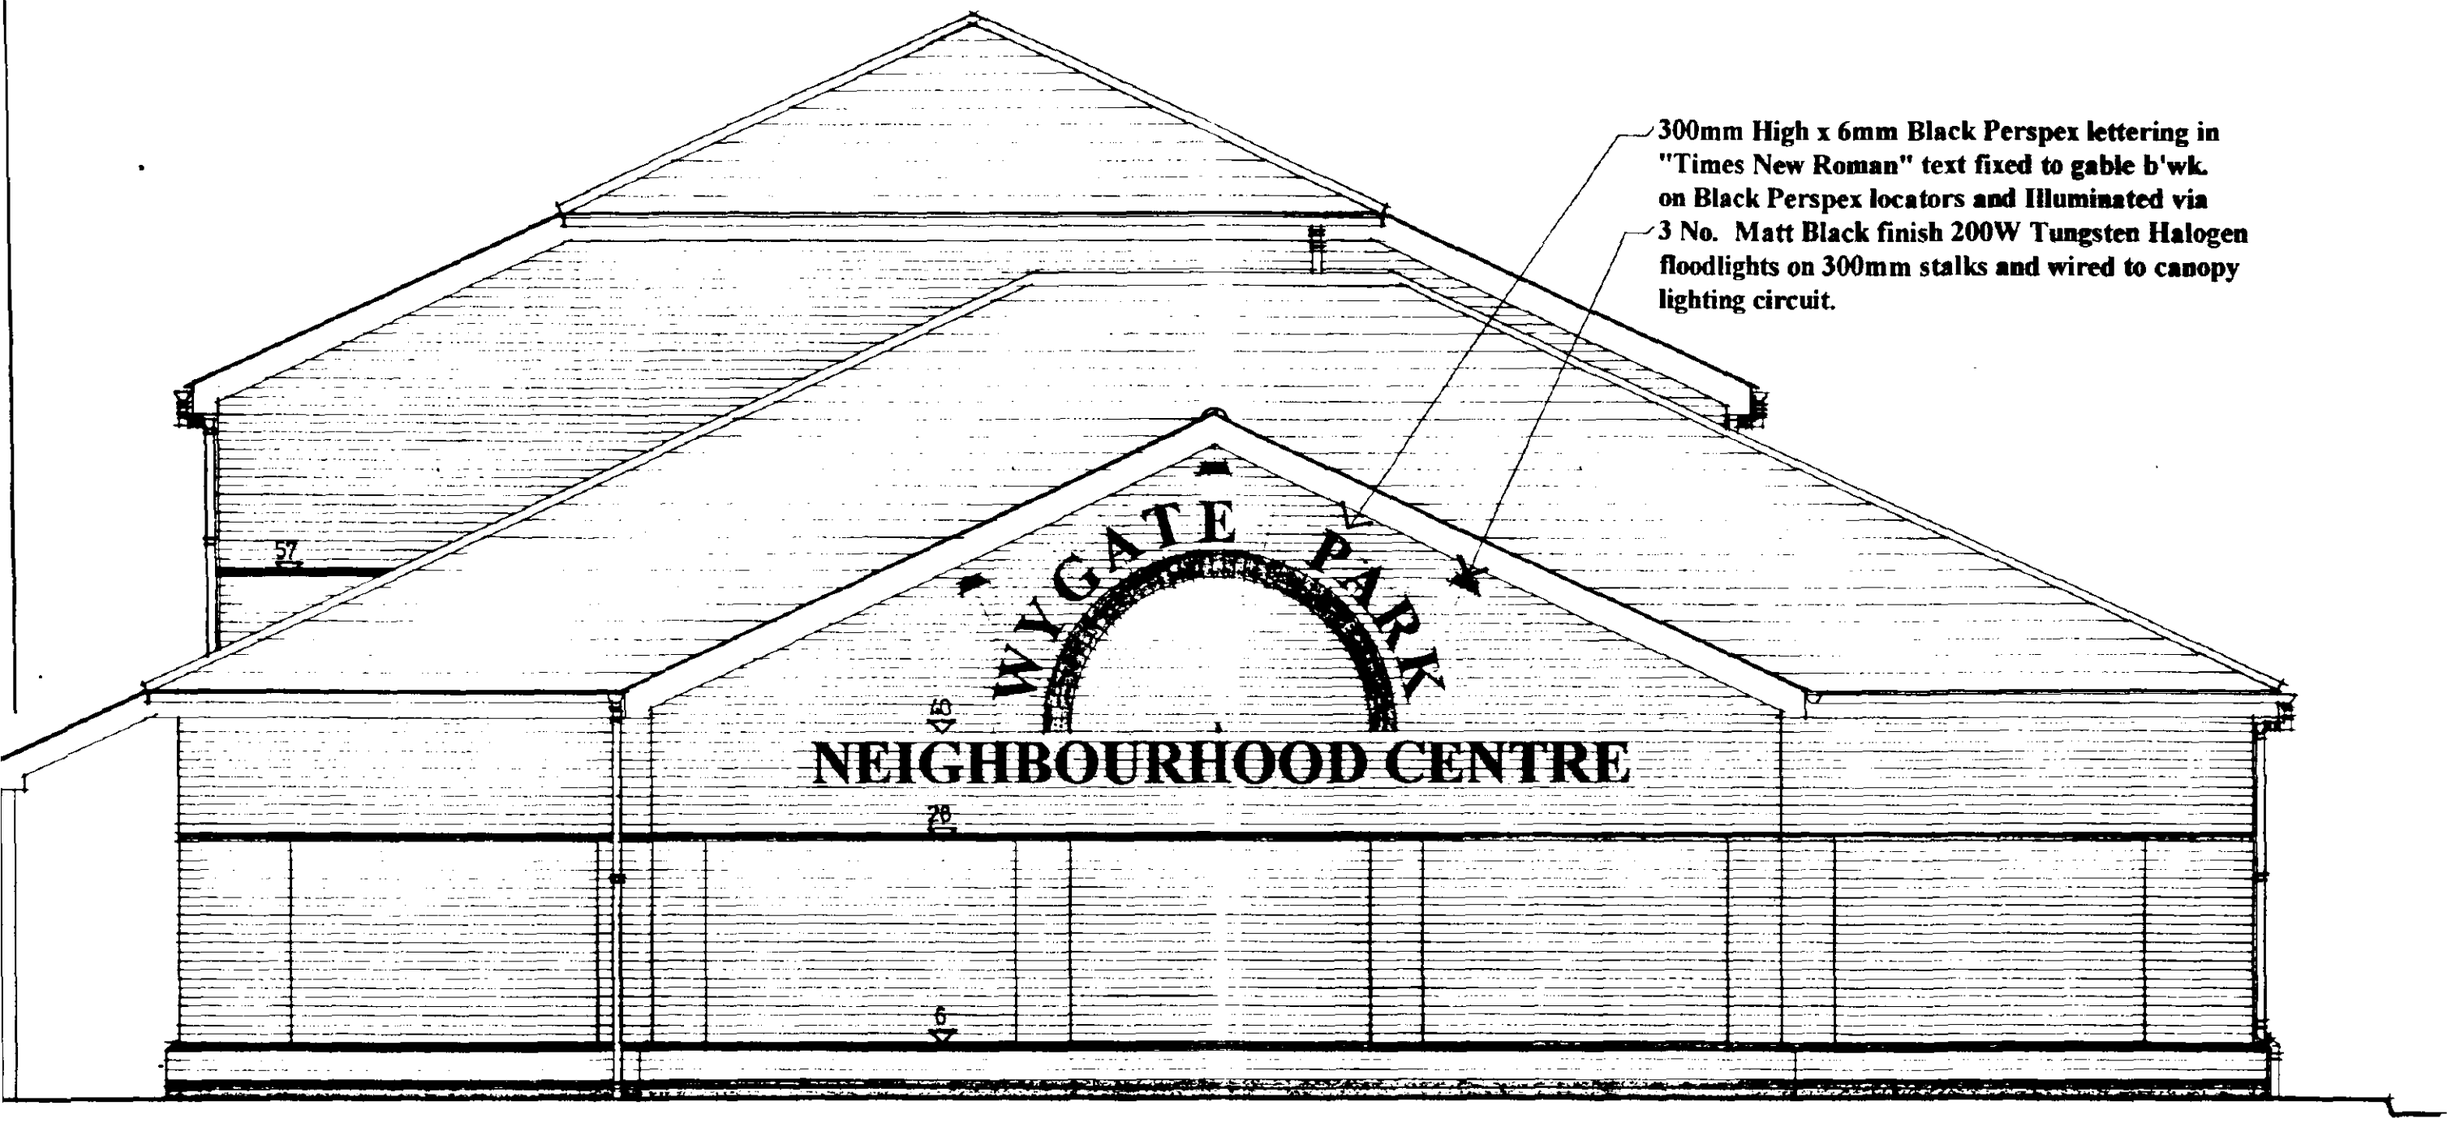

EAST ELEVATION

438/96

Proposed Illuminated Gable Signage at:


THE NEIGHBOURHOOD CENTRE,
WYGATE PARK, SPALDING, LINCS.

Date: May 1996 **Scale: 1:50**
Dwg. No. : 374/W/27/A **Drawn:** TAYLOR.

REV. A. JULY 96 : POSITIONS OF FLOODLIGHTS ADDED TO SHOW DOWNLIGHTING.

JTA
JEFFREY TAYLOR ASSOCIATES
BUILDING DESIGN PROJECT MANAGEMENT

76 Gurney Court Road St. Albans Herts. AL1 4RJ
Tel : 0727 843886 Fax : 0727 852422

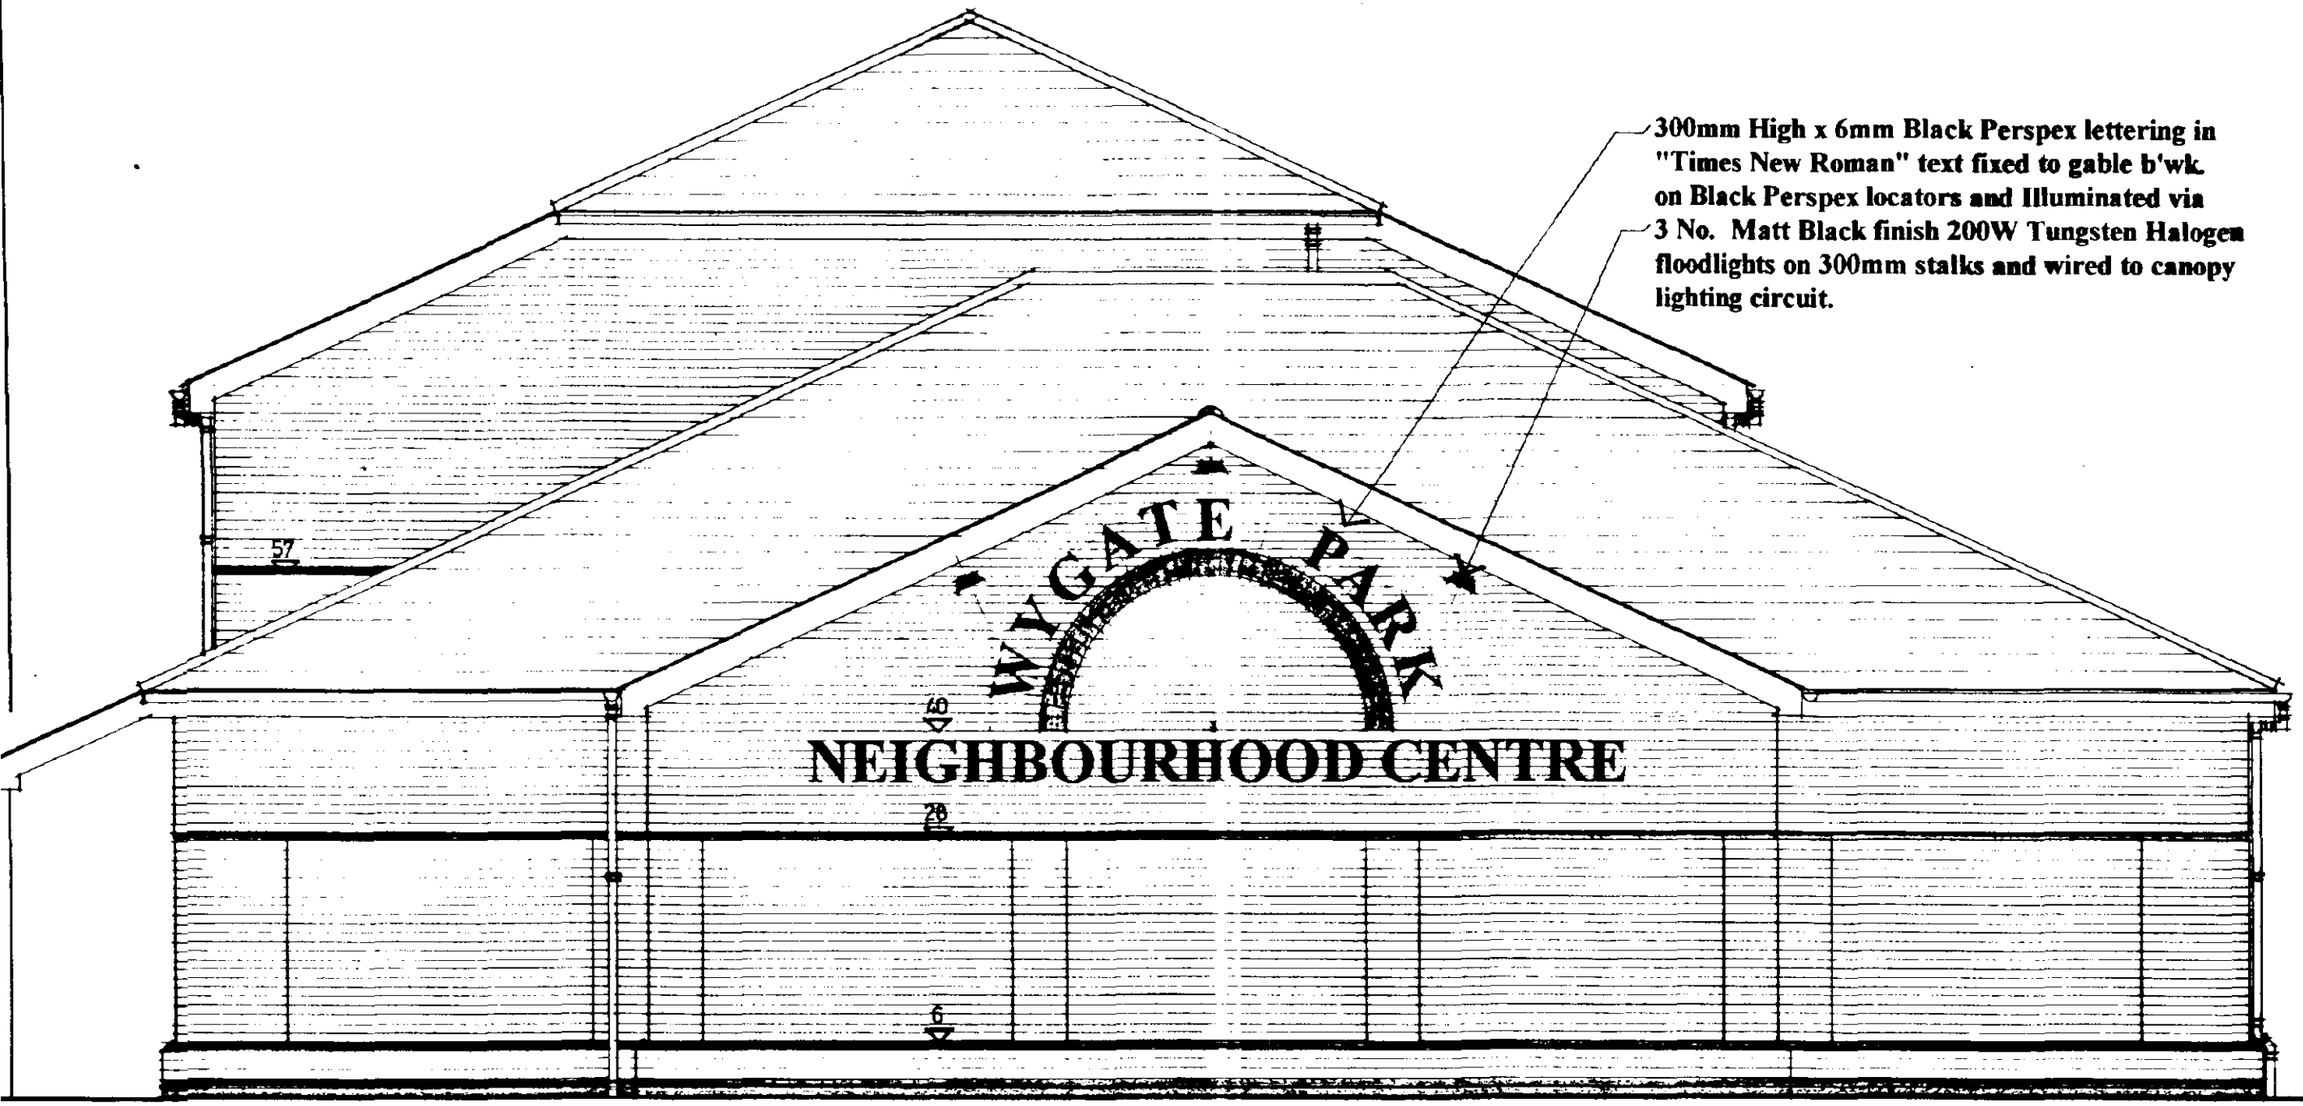

EAST ELEVATION

438/96

Proposed Illuminated Gable Signage at:


THE NEIGHBOURHOOD CENTRE,
WYGATE PARK, SPALDING, LINCS.

Date: May 1996 **Scale: 1:50**
Dwg. No. : 374/W/27/A **Drawn:** TAYLOR.

REV. A. JULY 96 : POSITIONS OF FLOODLIGHTS ADDED TO SHOW DOWNLIGHTING.

JTA
JEFFREY TAYLOR ASSOCIATES
BUILDING DESIGN PROJECT MANAGEMENT

76 Gurney Court Road St. Albans Herts. AL1 4RJ
Tel : 0727 843886 Fax : 0727 852422

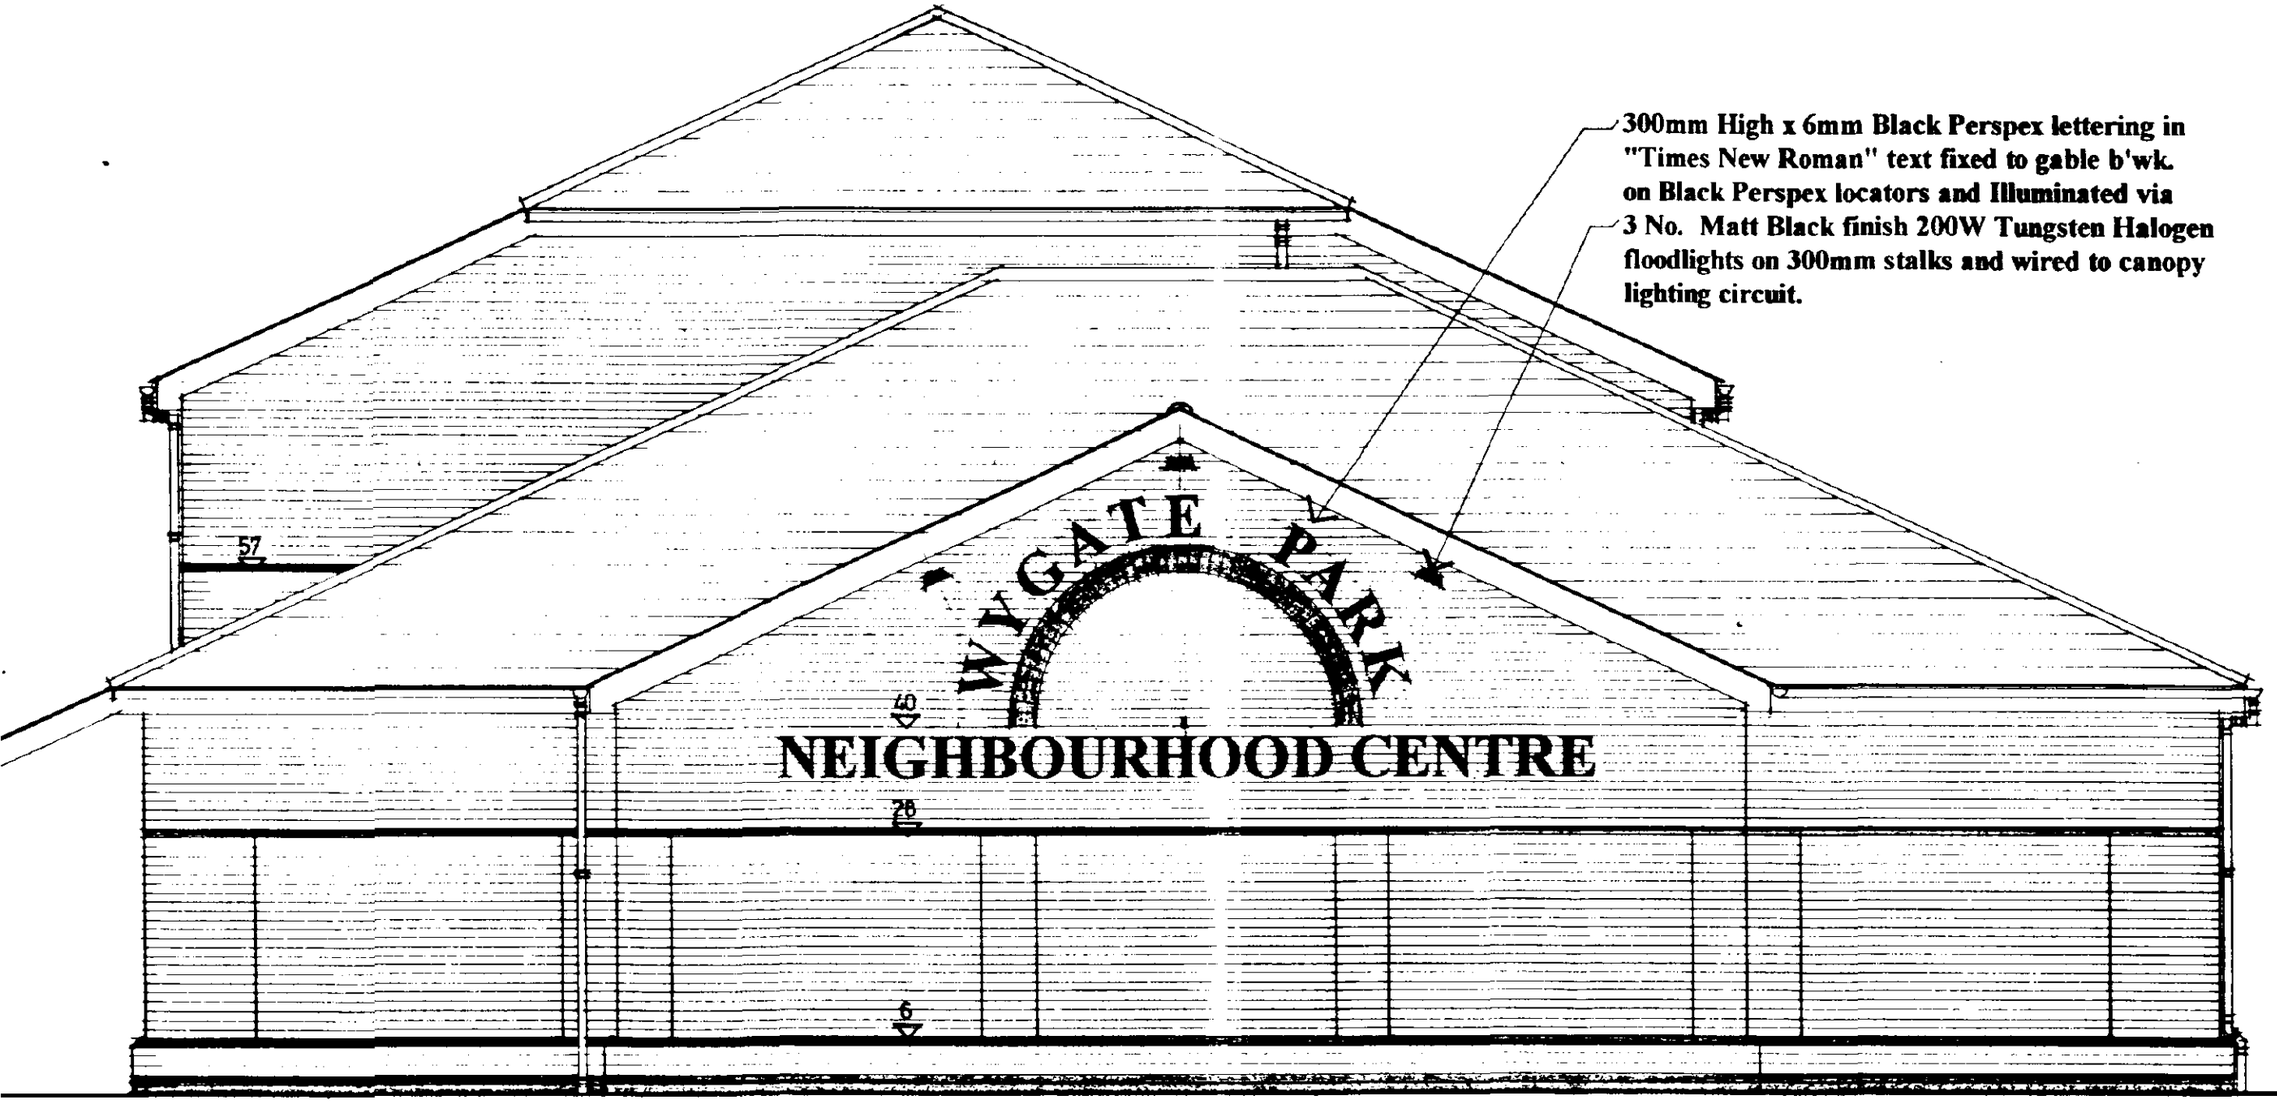

EAST ELEVATION

05 JUL

438/96

Proposed Illuminated Gable Signage at:


THE NEIGHBOURHOOD CENTRE,
WYGATE PARK, SPALDING, LINCS.

Date: May 1996 **Scale: 1:50**
Dwg. No. : 374/W/27/A **Drawn:** TAYLOR.

REV. A. JULY 96 : POSITIONS OF FLOODLIGHTS ADDED TO SHOW DOWNLIGHTING.

JTA
JEFFREY TAYLOR ASSOCIATES
BUILDING DESIGN PROJECT MANAGEMENT

76 Gurney Court Road St. Albans Herts. AL1 4RJ
Tel : 0727 843886 Fax : 0727 852422

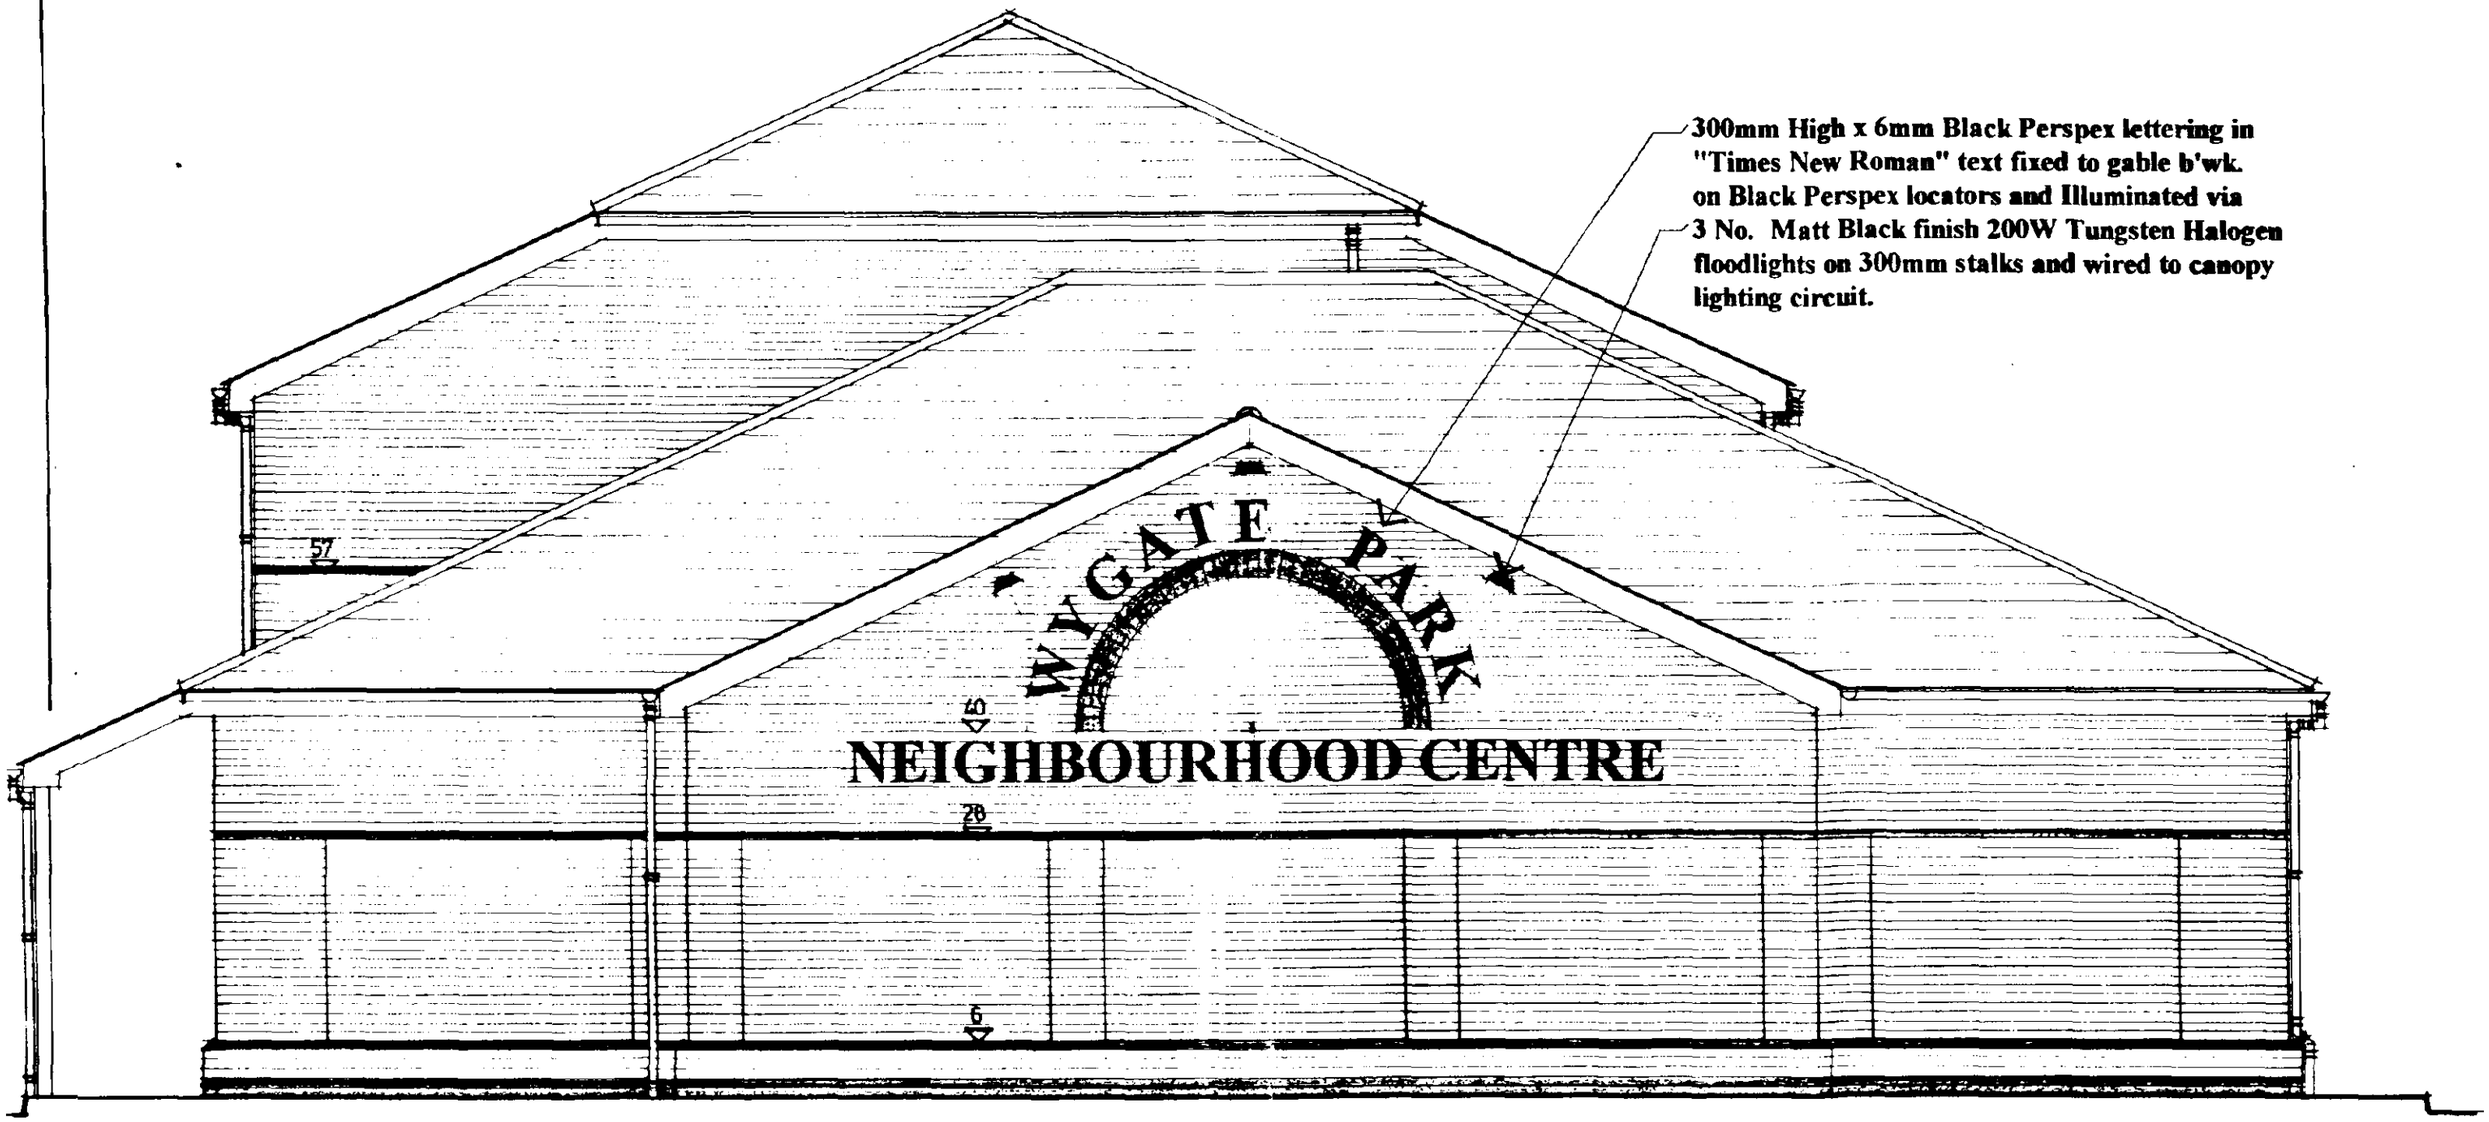

EAST ELEVATION

438/96

Proposed Illuminated Gable Signage at:

THE NEIGHBOURHOOD CENTRE,
WYGATE PARK, SPALDING, LINCS.

Date: May 1996 **Scale: 1:50**
Dwg. No. : 374/W/27/A **Drawn:** TAYLOR.

REV. A. JULY 96 : POSITIONS OF FLOODLIGHTS ADDED TO SHOW DOWNLIGHTING.

JTA
JEFFREY TAYLOR ASSOCIATES
BUILDING DESIGN PROJECT MANAGEMENT

76 Gurney Court Road St Albans Herts. AL1 4RJ
Tel : 0727 843886 Fax : 0727 852422