


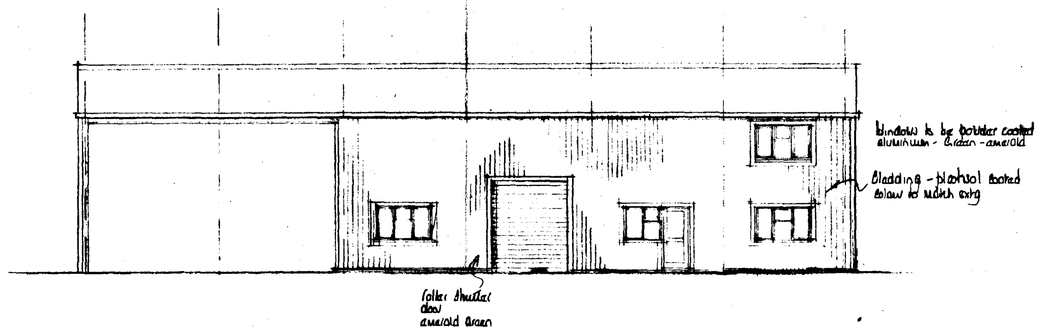


WEST

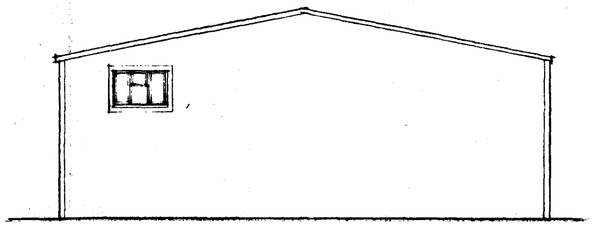


SOUTH

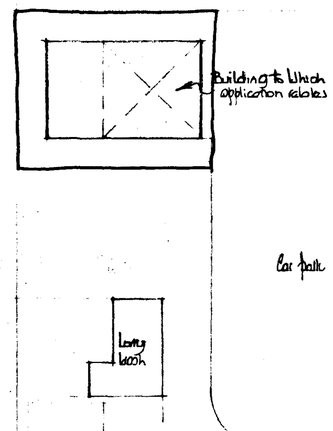

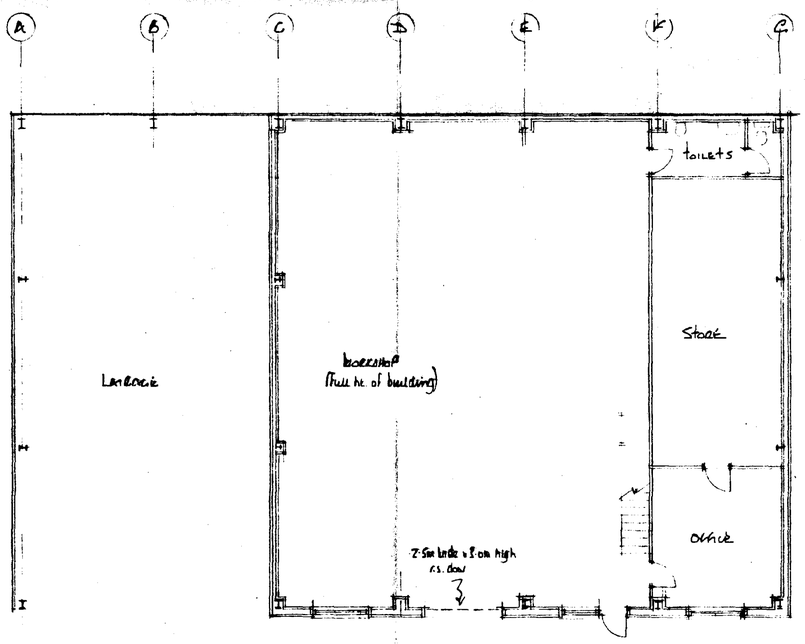

GROUND FLOOR PLAN

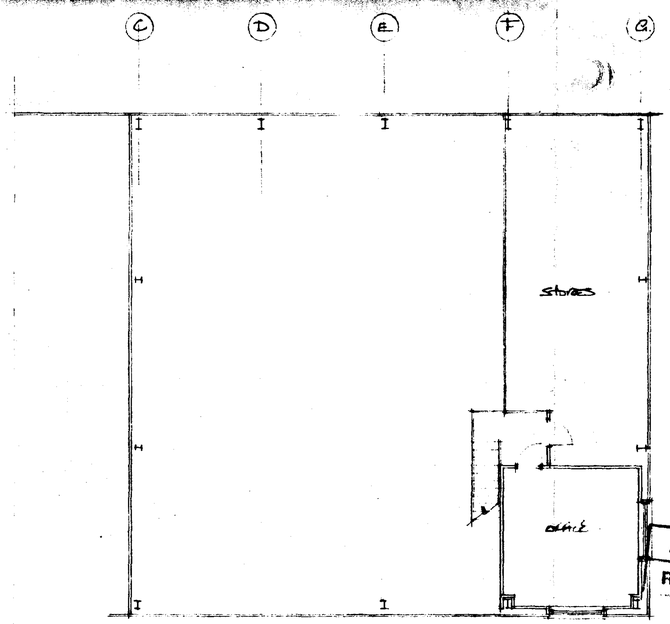

FIRST FLOOR

DETERMINED PLAN

SOUTH HOLLAND DC
HOUSING & PLANNING
23 MAY 1997
Ref: 0438/97

AMENDED PLAN
Ref.

A	11 Nov 97	Office + stores reduced to 1 bay
	Date	Revisions

© copyright

East Midlands Design Associates
"Willow Lodge",
Horseshoe Road,
Spalding,
Lincs. PE11 3JA
Tel: Spalding (0775) 767968

Client
TURNERS TURKEYS

Job Title
ALTERATIONS TO PART OF EXTG. LIVESTOCK BUILDING TO FORM WORKSHOP & OFFICE AT SPALDING DROVE SPALDING.

Drawing Title
PLANS & ELEVATIONS

Scale 1:100

Date April 97 | Drawn by AJ

Drg. No 97/17/01 | Rev A