

NO DIMENSIONS TO BE SCALED FROM THIS DRAWING, ALL DIMENSIONS TO BE CHECKED ON SITE. ANY DISCREPANCIES WITH THE DRAWINGS TO BE REPORTED AND CLARIFIED PRIOR TO COMMENCING WORKS ON SITE, IF IN DOUBT – ASK. THIS DRAWING IS COPYRIGHT.

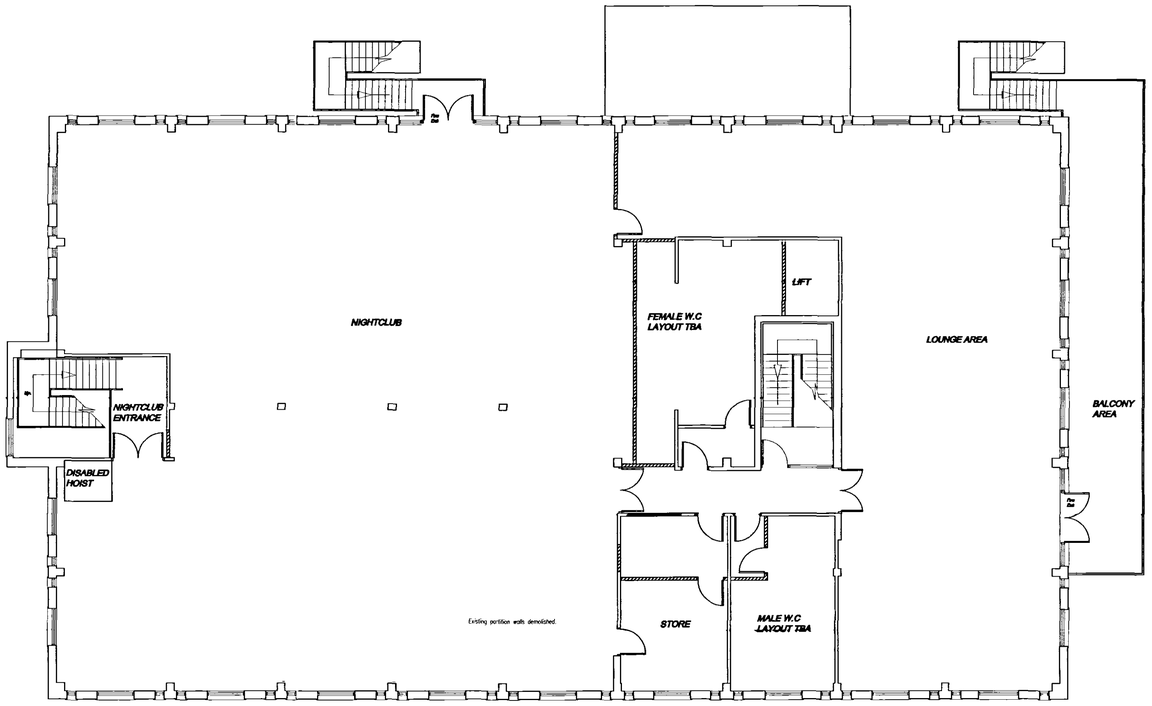

FIRST FLOOR PLAN Scale 1:100



LOCATION PLAN Scale 1:500

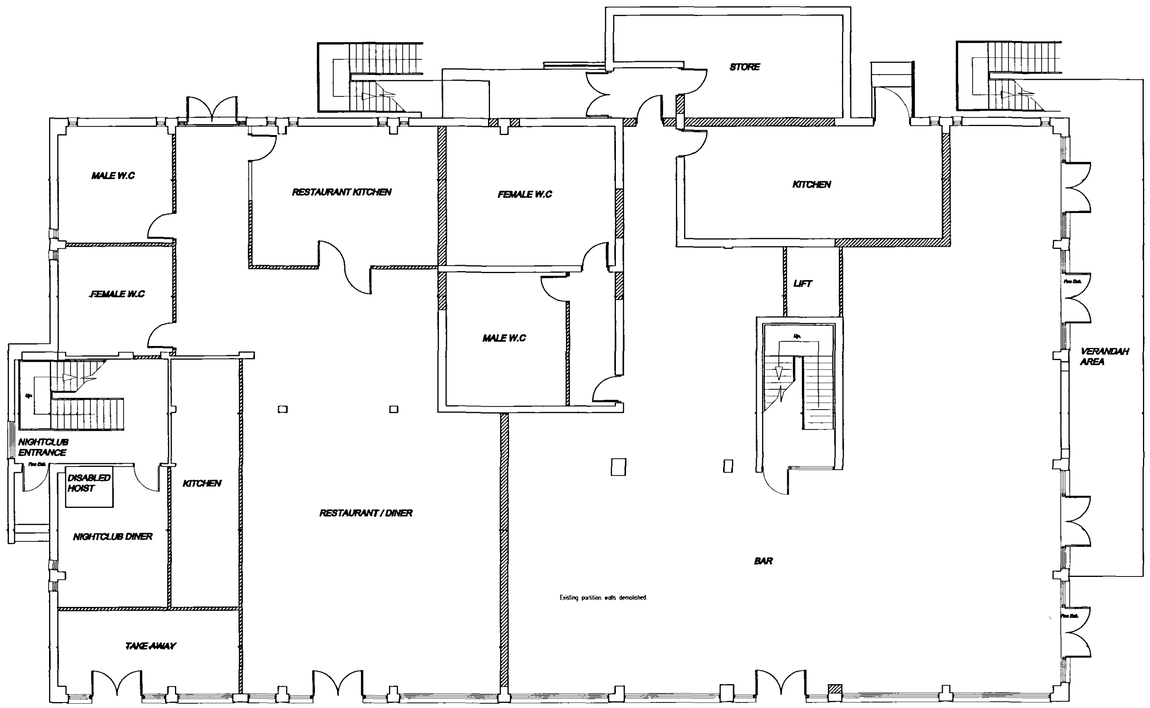

GROUND FLOOR PLAN Scale 1:100

Checked by: | Date checked:

CORPORATE a Ltd ARCHITECTURE

CLIENT

INNTACT
4 Station Road
Kirton
Lincolnshire
PE20 1EE

TITLE

Proposed Night Club, Bars & Restaurant
Westlode Street
Spalding
Proposed
Floor plans &
Location plan

SHDC Planning & Development
31 MAR 2004
Ref: 0439/04

DETERMINED PLAN

DATE: March 2004 | SCALE: var
DRAWING NO.: 2254.DC.04.006 | ISSUE NO.:

CORPORATE ARCHITECTURE LIMITED
CHARTERED ARCHITECTS
35 Leicester Road, Ibstock, Leicester, LE8 4GR
Tel: 0116 278 9257 Fax: 0116 278 9259

THIS DRAWING HAS BEEN CREATED IN AutoCAD – IF IN DOUBT ASK.