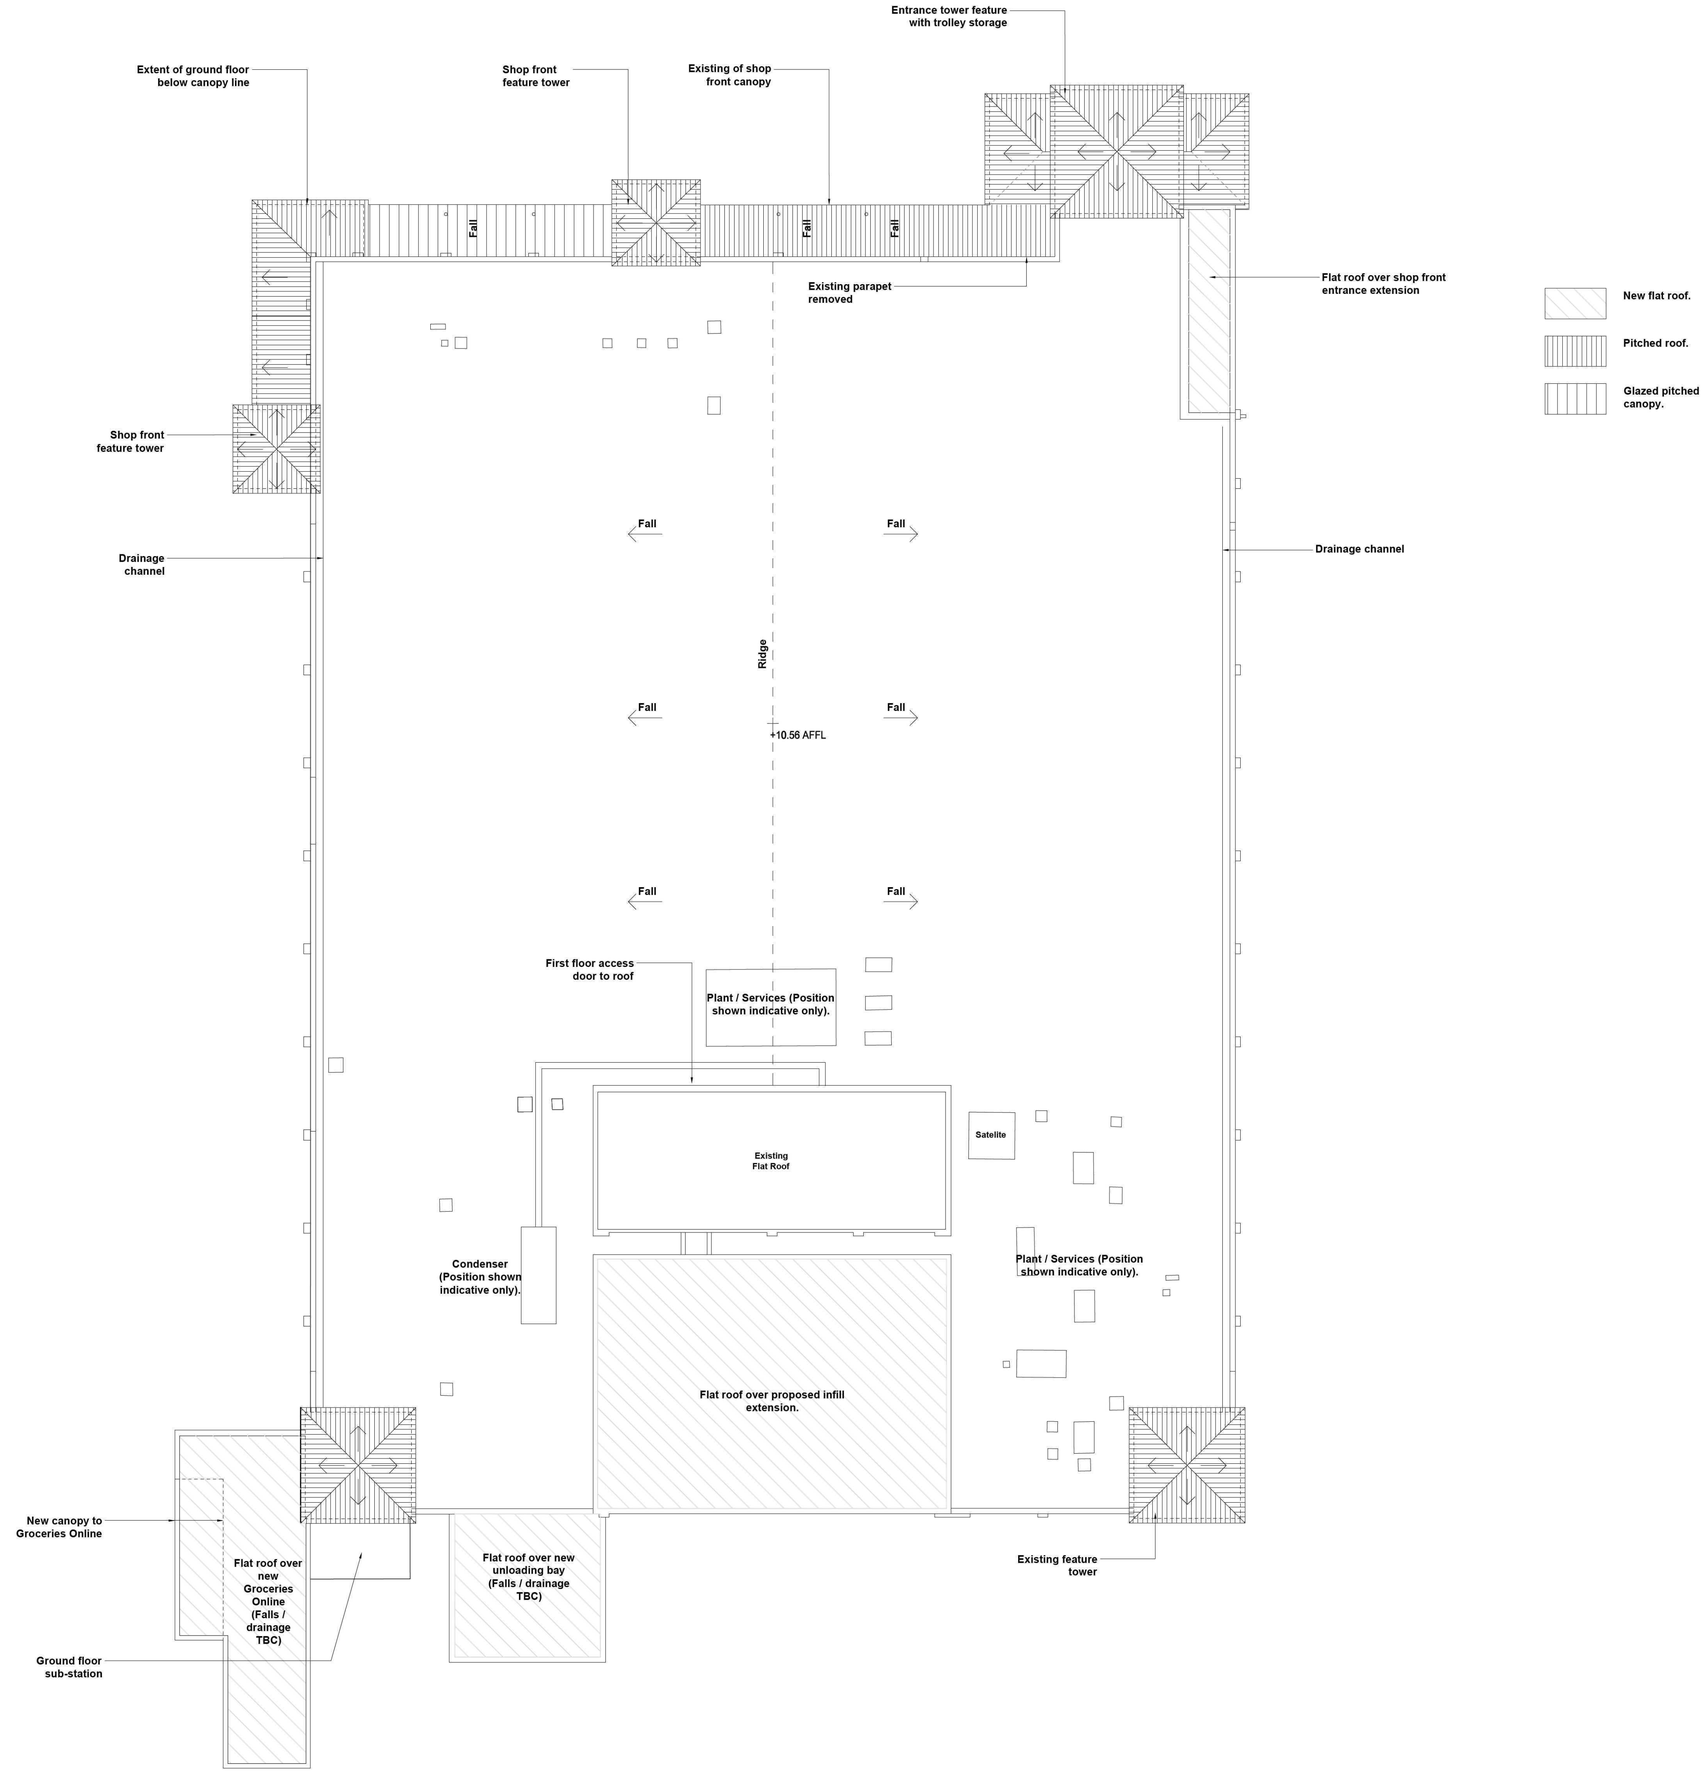


New flat roof.

Pitched roof.

Glazed pitched canopy.

NOTES:

DO NOT SCALE FROM THIS DRAWING.
VERIFY ALL DIMENSIONS AND SETTING OUT ON SITE.
NOTIFY ANY DISCREPANCIES TO THE ARCHITECT.
FOR STRUCTURAL INFORMATION, REFER TO STRUCTURAL ENGINEER'S DRAWINGS.
FOR M&E INFORMATION, REFER TO M&E ENGINEER'S AND SUB-CONTRACTOR'S DRAWINGS.
FOR HEALTH & SAFETY INFORMATION, REFER TO HEALTH & SAFETY RISK ASSESSMENTS.

0 5 10 m
1:200

N

REVISION: A BY: DJW CHECKED: DATE: 19/05/2011
ISSUED FOR PLANNING. - New GOL building shown.

REVISION: * BY: AJB CHECKED: DATE: 05.04.2011
Initial Issue for consultant comments.

PLANNING

PLOT DATE:

Sainsbury's

CLIENT:

STORE EXTENSION
SPALDING

PROJECT:

PROPOSED ROOF PLAN

DRAWING:

DRAWN BY:	SCALE:	DATE:
DJW	1:200 @A1	APRIL 2011

Hadfield Cawkwell Davidson

17 Broomgrove Rd, Sheffield, S10 2LZ. T 0114 266 8181 F 0114 266 6246 www.hcd.co.uk

Architecture | Engineering | Interior Design | Masterplanning | Urban Design

DISCIPLINE: ARCH / JOB NO: 2007-096 / DRAWING NO: PL21 / REV: A

S:\Architecture\2007-096\Drawings\Plot Sheets\Planning\573 GOL\PL21.dwg

©HCD