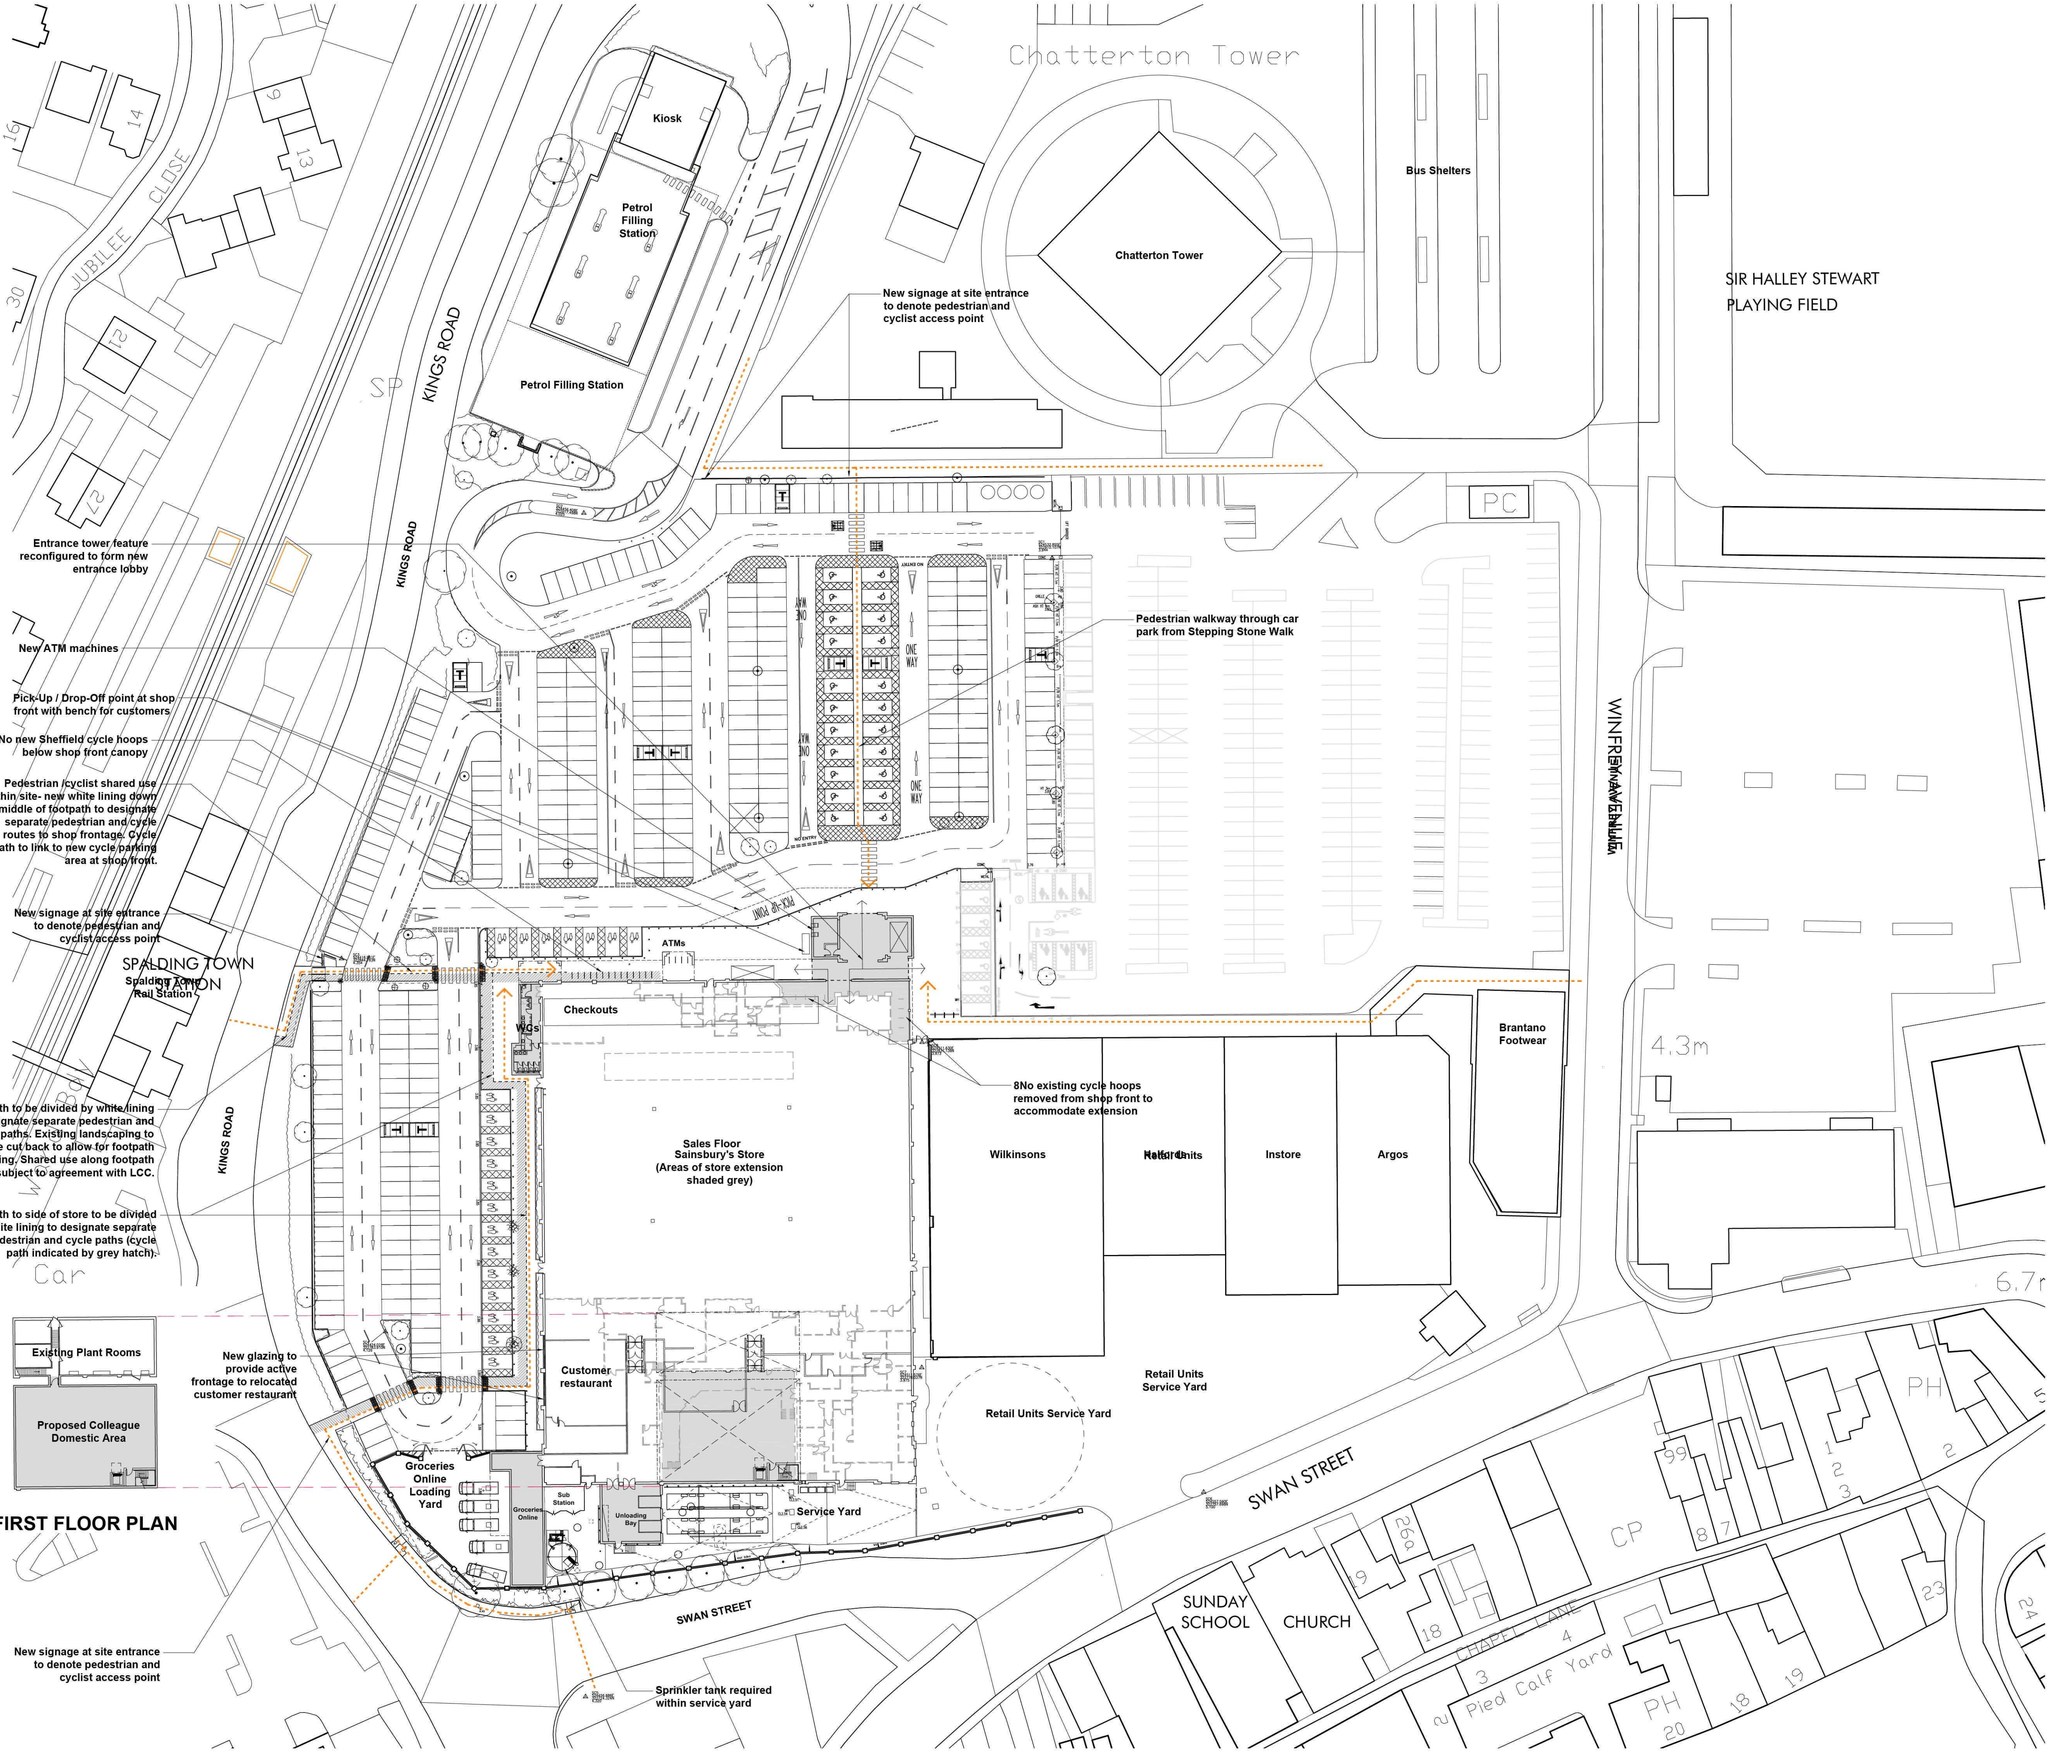


NOTES:

DO NOT SCALE FROM THIS DRAWING.
VERIFY ALL DIMENSIONS AND SETTING OUT ON SITE.
NOTIFY ANY DISCREPANCIES TO THE ARCHITECT.
FOR STRUCTURAL INFORMATION, REFER TO STRUCTURAL ENGINEER'S DRAWINGS.
FOR M&E INFORMATION, REFER TO M&E ENGINEER'S AND SUB-CONTRACTOR'S DRAWINGS.
FOR HEALTH & SAFETY INFORMATION, REFER TO HEALTH & SAFETY RISK ASSESSMENTS.

PROPOSED STORE AREAS

GROSS INTERNAL	(GF)	57,187 sq.ft.	5,313 sq.m.
GROSS INTERNAL	(FF)	6,216 sq.ft.	577 sq.m.
TOTAL GROSS INTERNAL AREA (GIA)		**63,403 sq.ft.**	**5,890 sq.m.**
TOTAL GROSS EXTERNAL AREA (GEA)		**65,062 sq.ft.**	**6,045 sq.m.**

Arrows denote routes of Pedestrian and Cyclist access to store entrance from surrounding highways network.
All main points of Pedestrian and Cyclist access into the site will be defined by Sainsbury's branded signage at the site entrance.

Grey hatched areas denote designated cycle paths within site (white lining used to separate footpaths into designated pedestrian and cycle paths where footpaths are wide enough to accommodate shared use. Cycle paths to be denoted using new signage and white lining symbols on surface of cycle path).

0 10 20 m
1:500

N

REVISION: A BY: DJW CHECKED: DATE: 20/05/2011
ISSUED FOR PLANNING. - New GOL building shell & GOL wall/ entrance gates.
REVISION: * BY: DJW CHECKED: DATE: 05.04.2011
Initial Issue for consultant comments.

PLANNING

PLOT DATE:

Sainsbury's

CLIENT:

STORE EXTENSION SPALDING

PROJECT:

PROPOSED SITE PLAN GROUND FLOOR

DRAWING:

DRAWN BY:	SCALE:	DATE:
DJW	1:500 @A1	MARCH 2011

Hadfield Cawkwell Davidson
17 Broomgrove Rd, Sheffield, S10 2LZ. T 0114 266 8181 F 0114 266 6246 www.hcd.co.uk
Architecture | Engineering | Interior Design | Masterplanning | Urban Design

DISCIPLINE: ARCH / JOB NO: 2007-096 / DRAWING NO: PL17 / REV: A

S:\Architecture\2007-096\Drawings\Plot Sheets\Planning\573 GOL\PL17.dwg

© HCD