


window & door frames to be soft wood & match existing


brick to match existing

Elevations

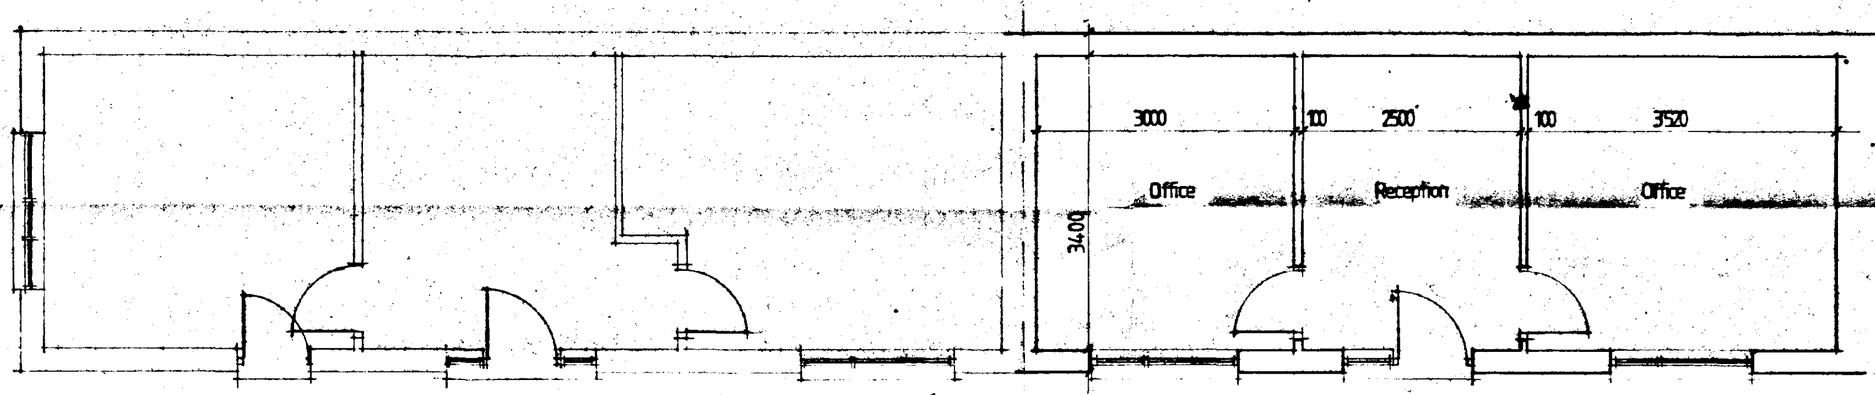

Floor Plan

Raposed

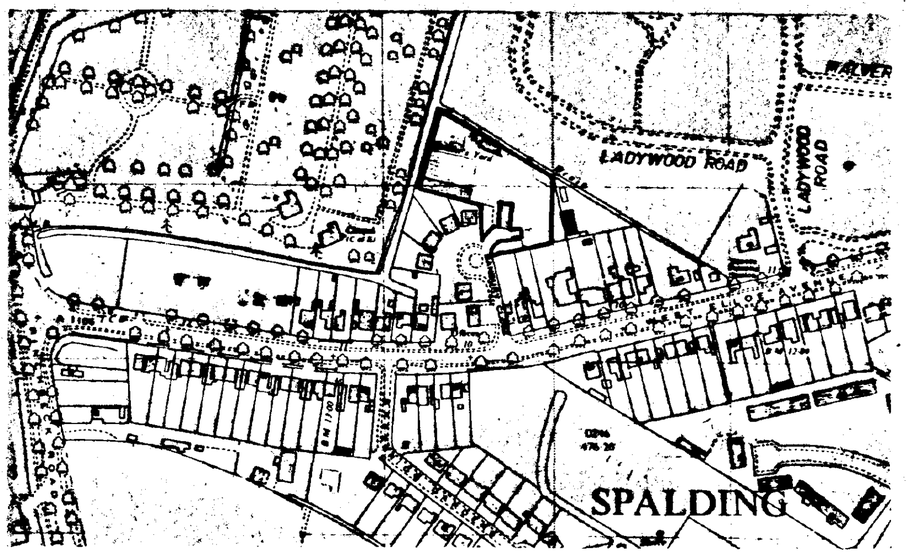

Location Plan

Date:	Description:

REVISIONS

ALLISON HOMES

Swallow House, Banbury Close, West Elloe Avenue
Spalding, Lincs. PE11 2BS
Telephone (0775) 724701 Fax (0775) 762153

ALLISON HOMES is a trading name of SWALLOW HOMES LTD

DETERMINED PLAN


Project:
Proposed Change of Use:
South Lincs. Plumbing & Heating.
Store Shed to Offices.

Drawing Title:
Planning Drawing

SOUTH ... D.C.
PL ... T.
06 MAY 1994
REF 0440.94

Reference No:	Scales: 1:50
	Date: May 94.
Drawing No:	Drawn: L.A. Cartwright
Revision:	

Do not scale directly from this drawing. All discrepancies to be brought to the attention of the above office.

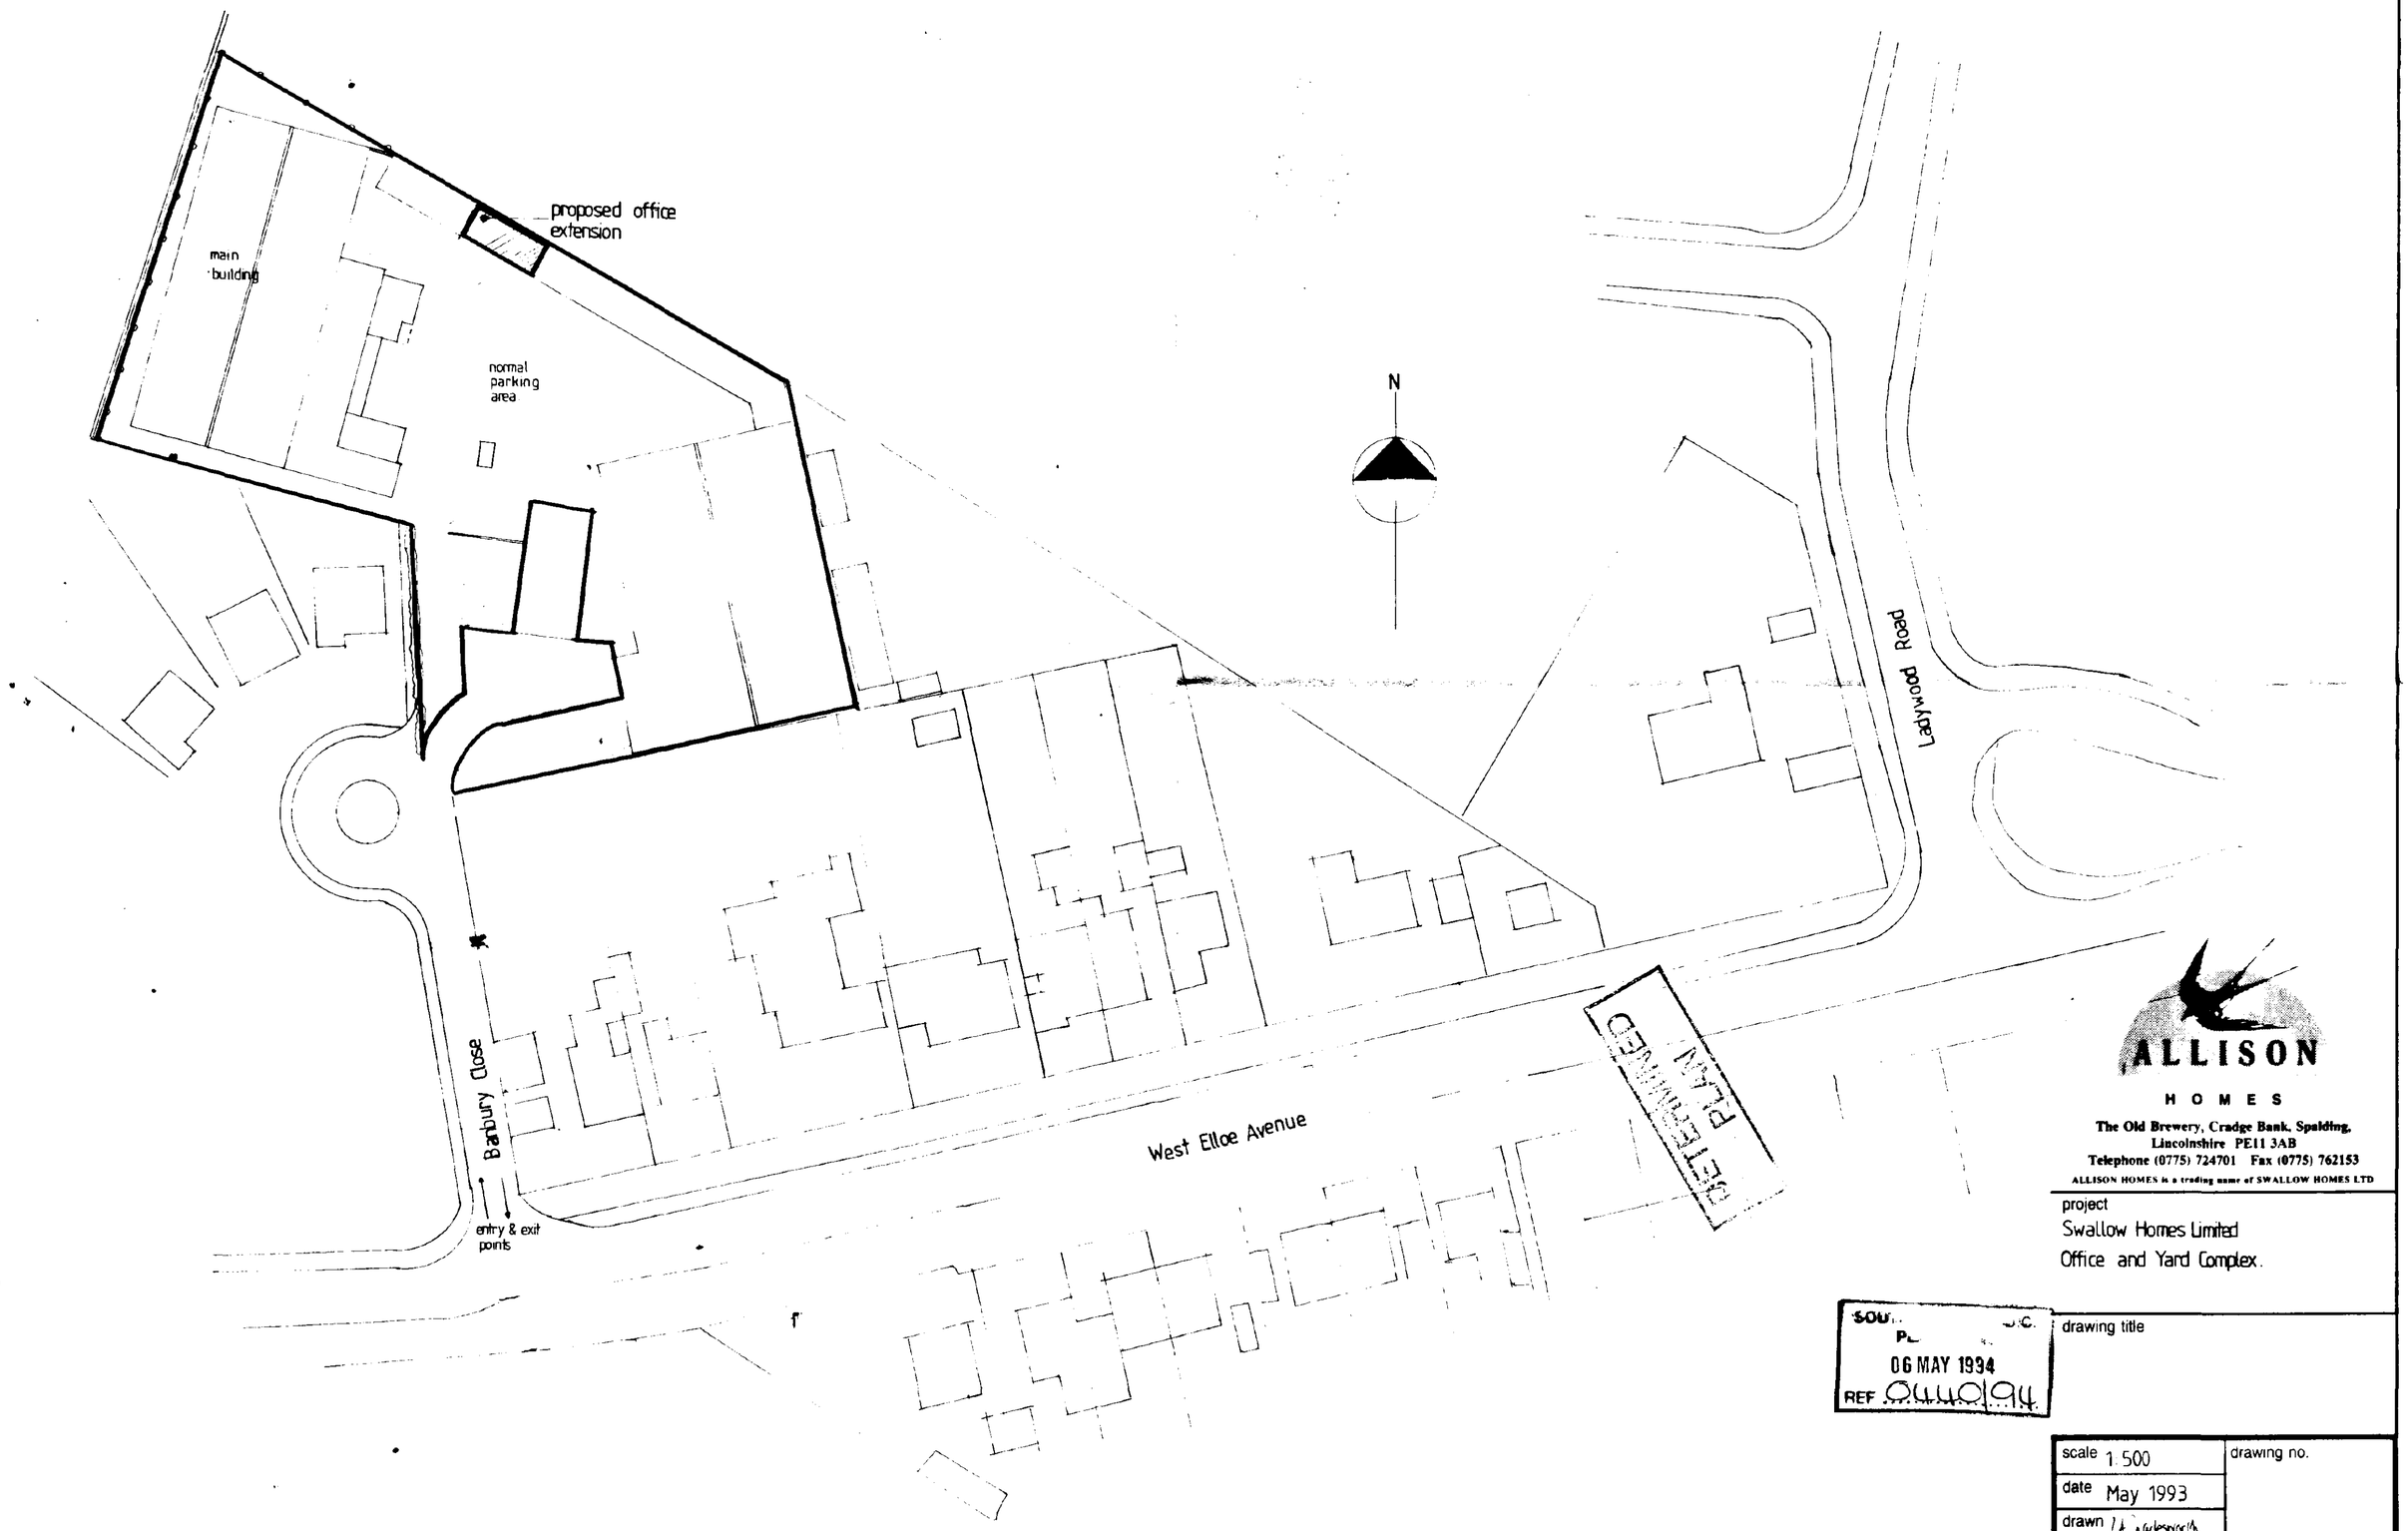

ALLISON
HOMES
The Old Brewery, Cradge Bank, Spalding, Lincolnshire PE11 3AB
Telephone (0775) 724701 Fax (0775) 762153
ALLISON HOMES is a trading name of SWALLOW HOMES LTD

project
Swallow Homes Limited
Office and Yard Complex.

SOU... ...C.
P...
06 MAY 1994
REF 0440/94

drawing title

scale 1:500	drawing no.
date May 1993	
drawn L...	