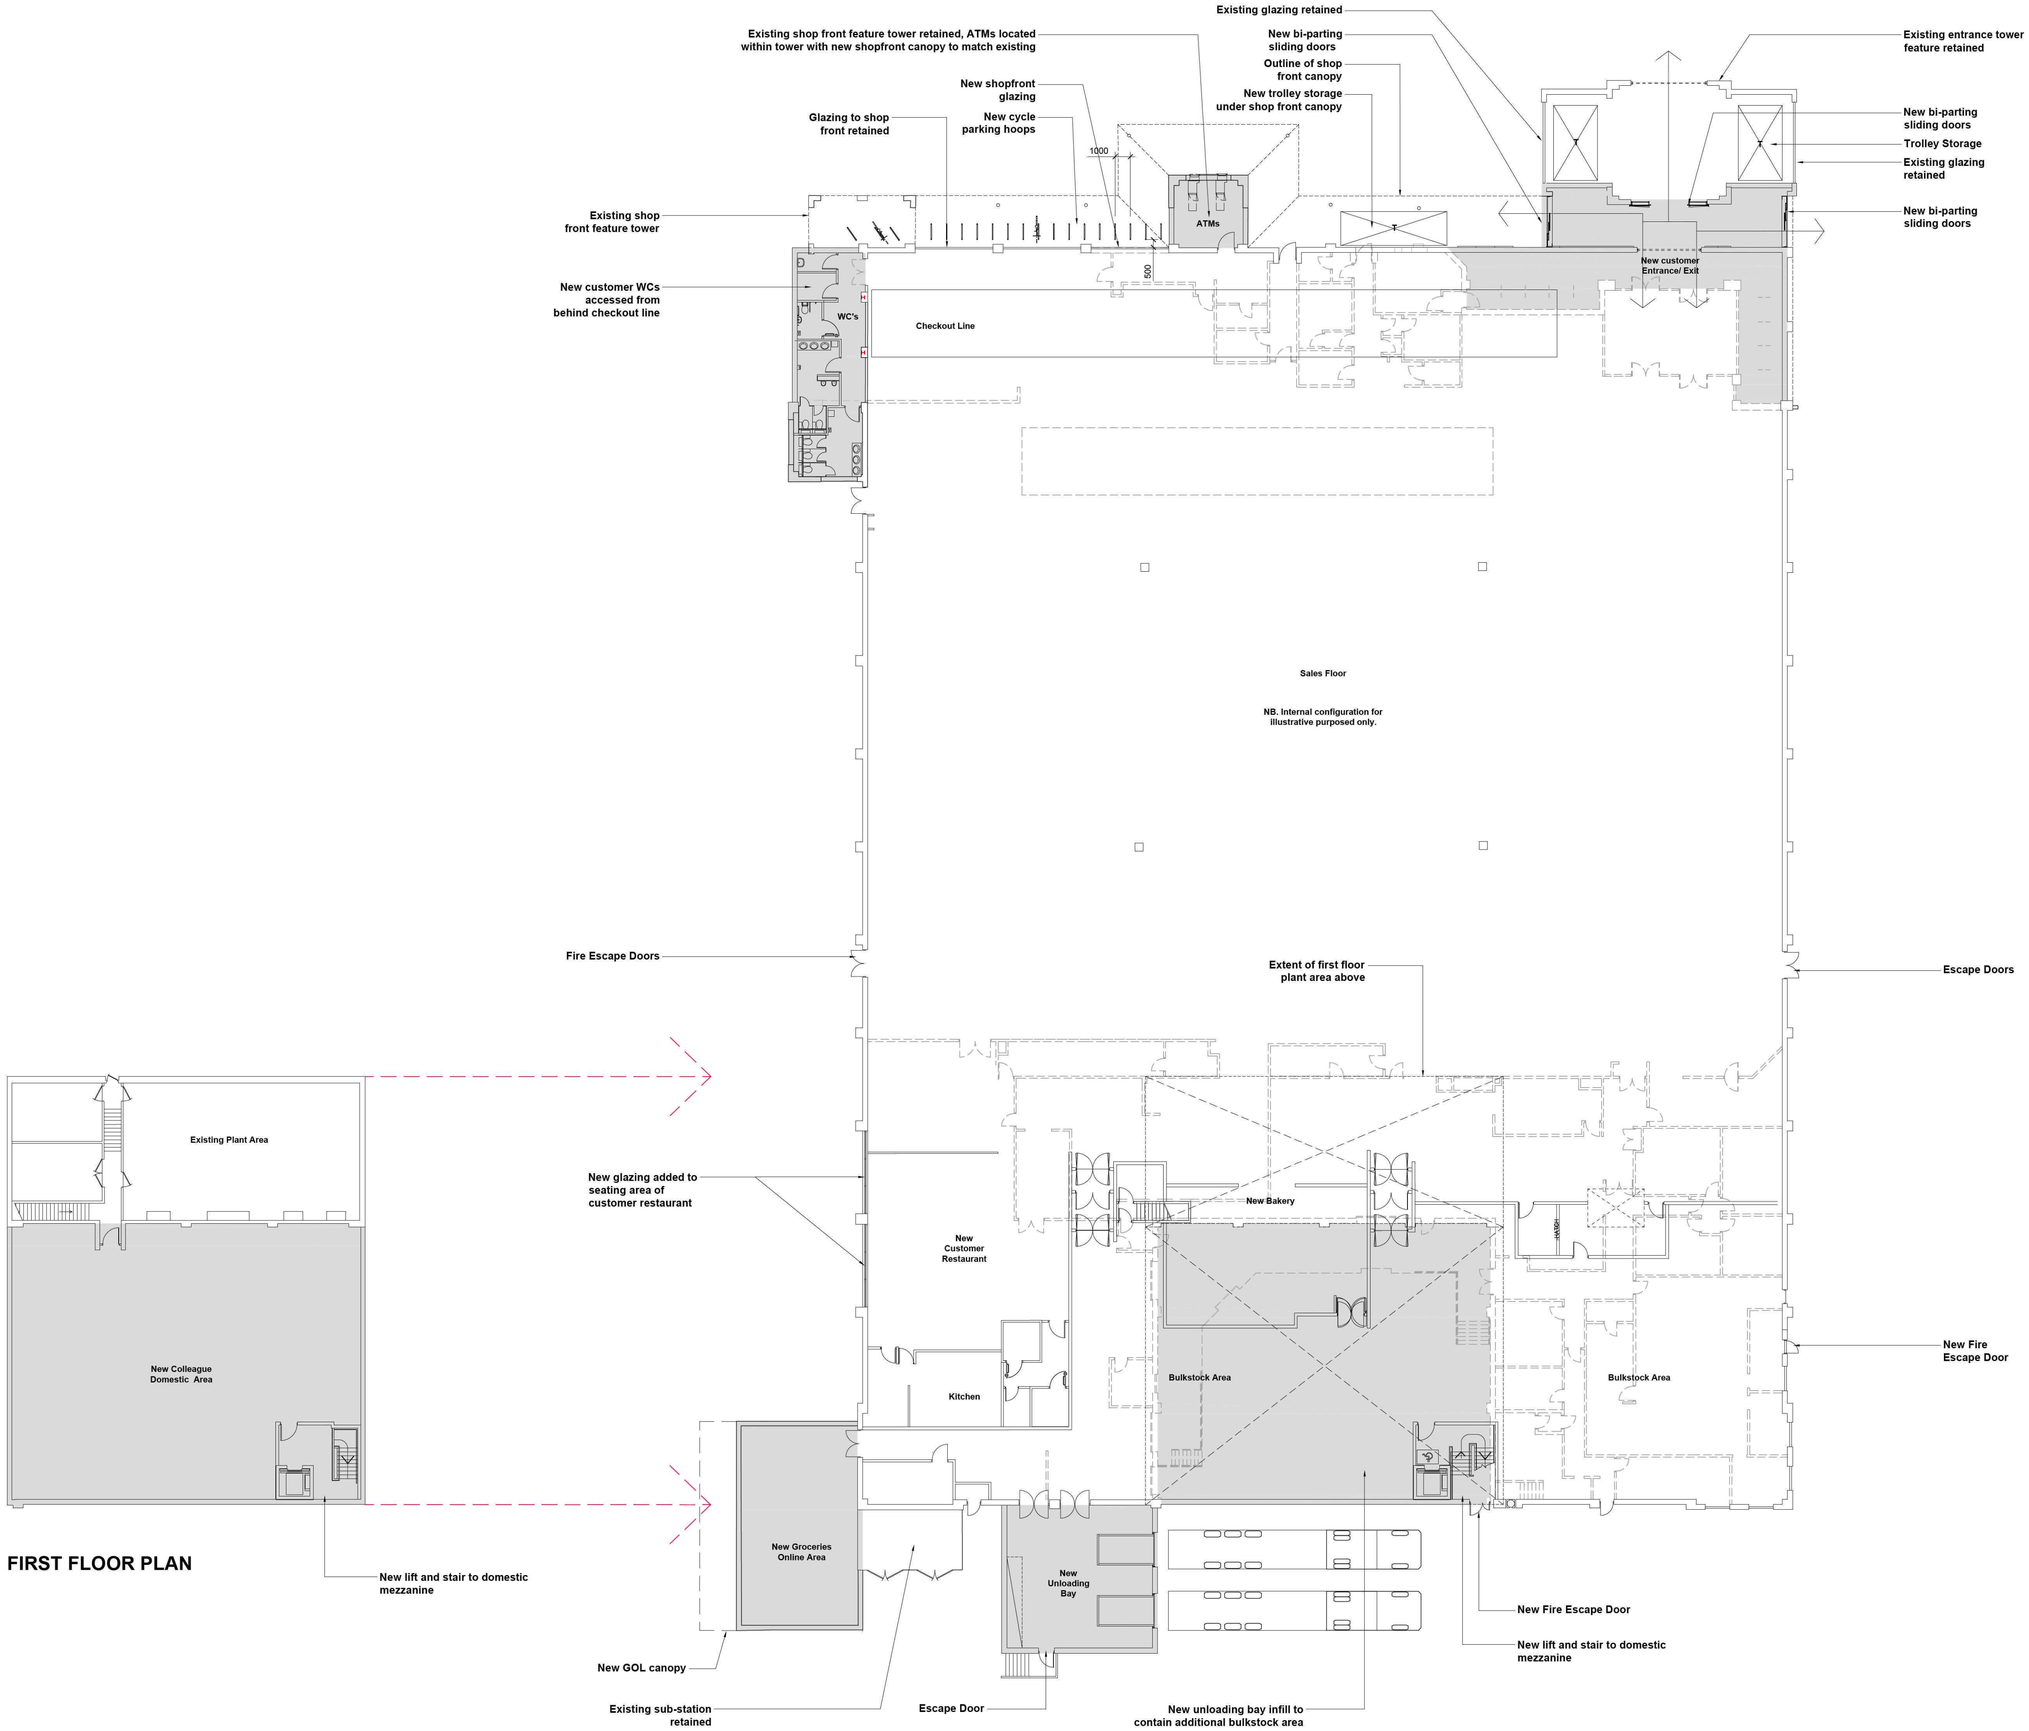


FIRST FLOOR PLAN

NOTES:

DO NOT SCALE FROM THIS DRAWING.
VERIFY ALL DIMENSIONS AND SETTING OUT ON SITE.
NOTIFY ANY DISCREPANCIES TO THE ARCHITECT.
FOR STRUCTURAL INFORMATION, REFER TO STRUCTURAL ENGINEER'S DRAWINGS.
FOR M&E INFORMATION, REFER TO M&E ENGINEER'S AND SUB-CONTRACTOR'S DRAWINGS.
FOR HEALTH & SAFETY INFORMATION, REFER TO HEALTH & SAFETY RISK ASSESSMENTS.

0 5 10 m
1:200

N

REVISION: C BY: DJW CHECKED: DATE: 20.05.2011
Store entrance adjusted with new automatic doors added. New ATM's position along shopfront with new covered shopfront canopy to match existing. Stairs & Lift adjusted to new domestic area. New fire escape door required to rear of store. Shopfront customer toilet facilities adjusted, area altered to accomodate. First floor domestic area increased to butt up against external plantroom wall.

REVISION: B BY: AJB CHECKED: DATE: 10.02.2011
Customer restaurant location revised to west elevation. New glazing indicated to seating area customer restaurant to provide active frontage.

REVISION: A BY: AJB CHECKED: DATE: 25.08.2010
Issued for planning submission.

REVISION: * BY: AJB CHECKED: DATE: 24.08.2010
Initial Issue for consultant comments.

PLANNING

PLOT DATE:

Sainsbury's

CLIENT:

STORE EXTENSION SPALDING

PROJECT:

PROPOSED STORE PLAN GROUND FLOOR

DRAWING:

DRAWN BY:	SCALE:	DATE:
DJW	1:200 @A1	APRIL 2011

Hadfield Cawkwell Davidson
17 Broomgrove Rd, Sheffield, S10 2LZ. T 0114 266 8181 F 0114 266 6246 www.hcd.co.uk
Architecture | Engineering | Interior Design | Masterplanning | Urban Design

DISCIPLINE JOB NO DRAWING NO REV
ARCH / 2007-096 / PL05 / C

X:\Architecture\2007-096\Planning Alterations\Minor Amendments\PL05sC_Proposed Store Plan GF & FF.dwg (C) HCD