


ALL DIMENSIONS AND SETTING OUT ARE TO BE VERIFIED ON SITE AND ALL DISCREPANCIES REFERRED TO THE ARCHITECT BEFORE WORK COMMENCES

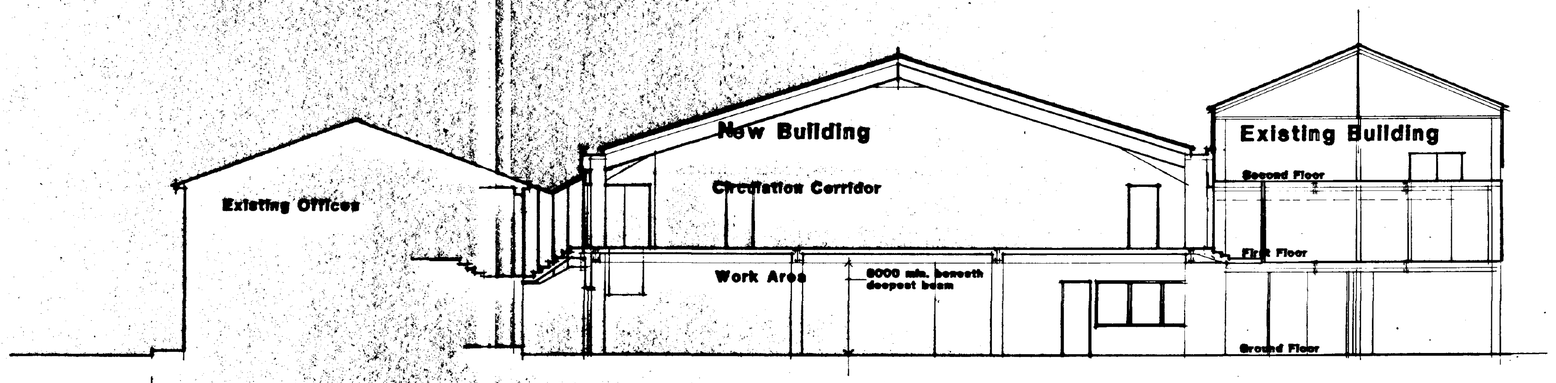

Section A-A

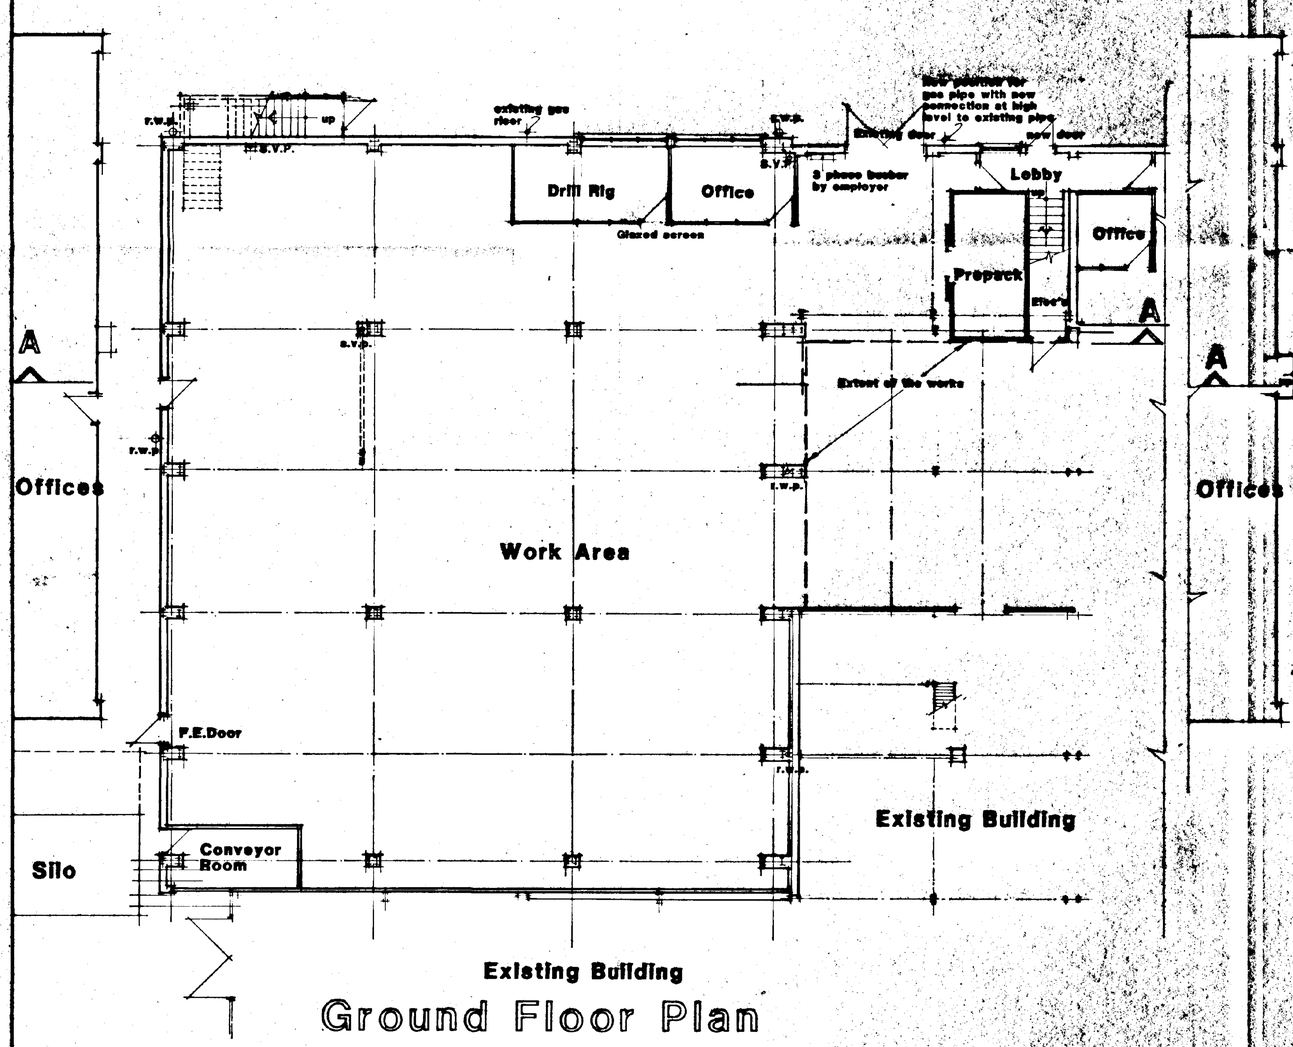

Ground Floor Plan

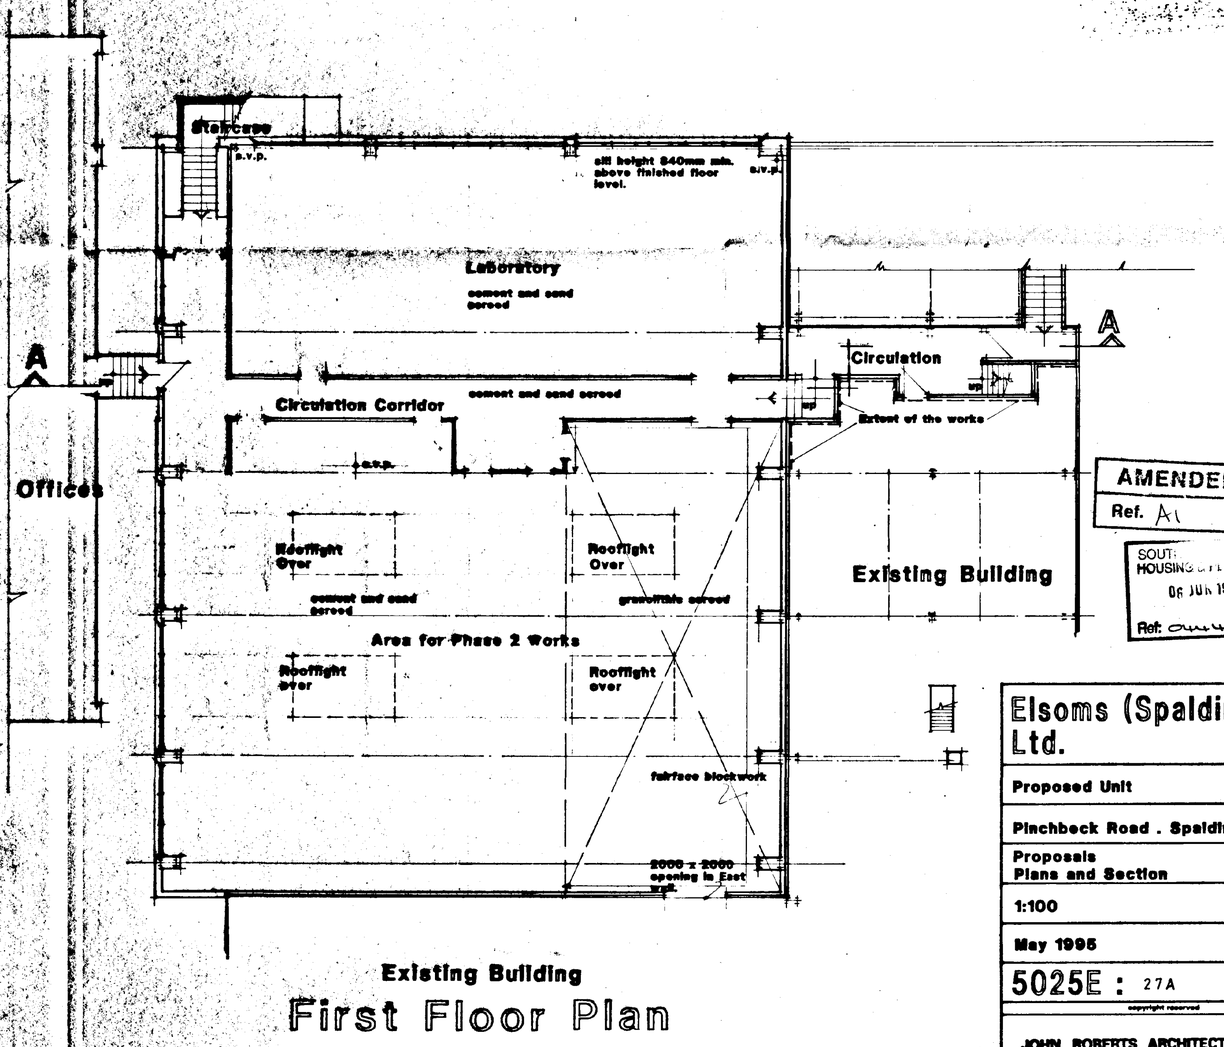

First Floor Plan


AMENDED PLAN
Ref. A1

SOUTH HOLLAND DISTRICT COUNCIL
HOUSING & PLANNING
06 JUN 1995
Ref: 0444/95


Elsoms (Spalding) Ltd.	client
Proposed Unit	job
Pinchbeck Road . Spalding	site
Proposals Plans and Section	drawing
1:100	scale
May 1995	date
5025E : 27A	drawing number

copyright reserved


JOHN ROBERTS ARCHITECTS LIMITED
ARCHITECTS DESIGN AND PLANNING CONSULTANTS
1 James Street Lincoln LN2 1QB Tel (01522) 883441 Fax (01522)
Also at London (0171) 935 1999

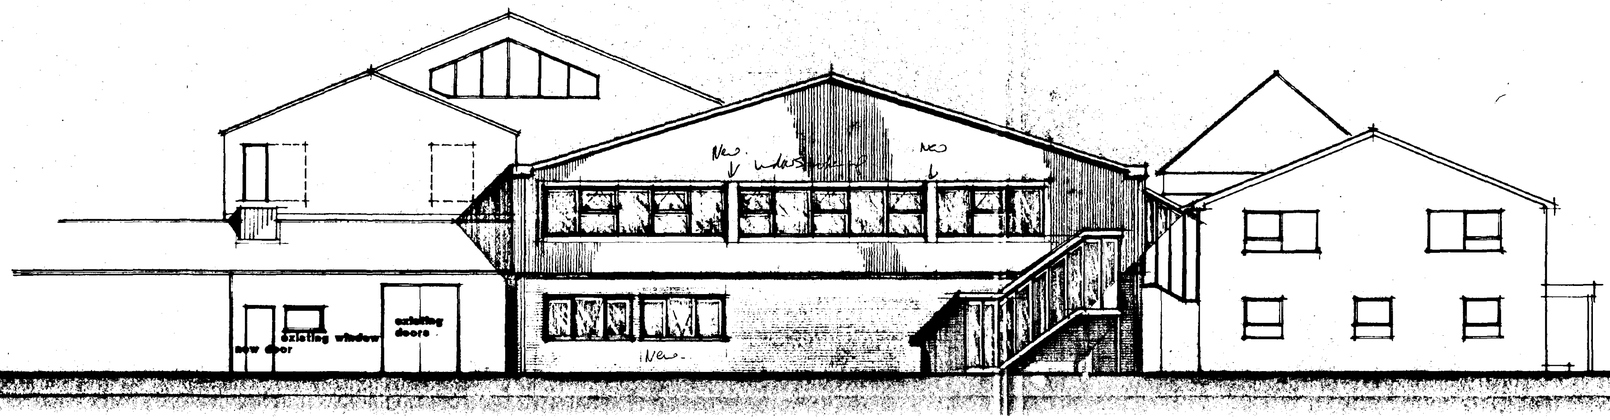

West Elevation

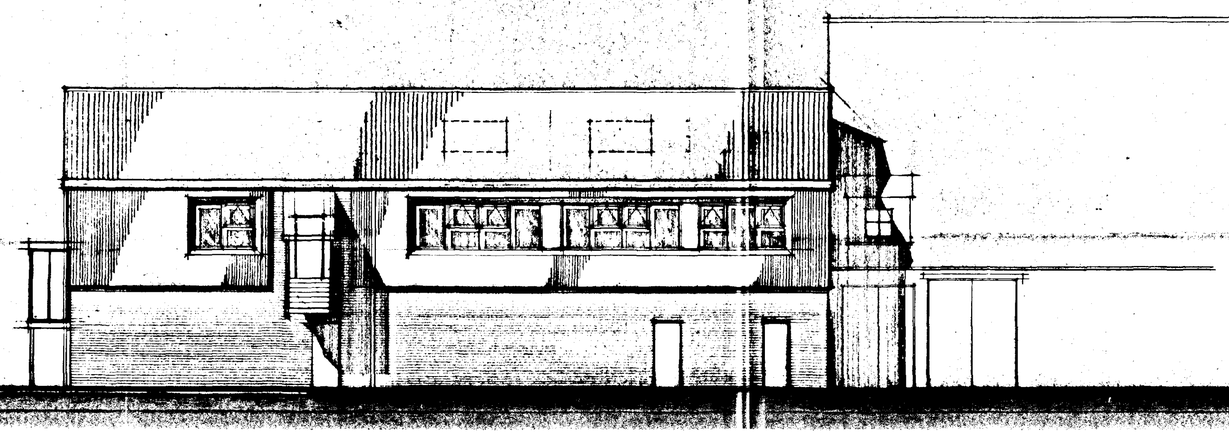

Elevation to Offices

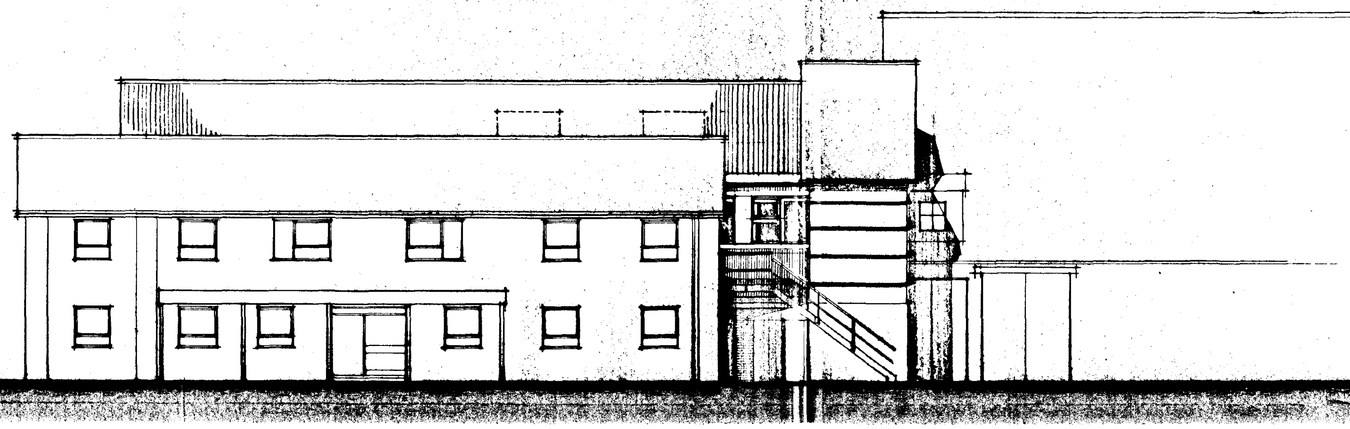

South Elevation

Materials

Roof
Plastisol coated profiled steel sheeting
colour B.S ref. 10 A 05- Goosewing Grey

Walls
Plastisol coated profiled steel sheeting
colour B.S. ref 18 B 25 - Merlin Grey
Windows to be white powder coated aluminium or p.v.c.-u.
Brickwork walls to be Butterley Brick Ltd. Chatsworth Grey Rustic facing bricks to match existing

ALL DIMENSIONS AND SETTING OUT ARE TO BE VERIFIED ON SITE AND ALL DISCREPANCIES REFERRED TO THE ARCHITECT BEFORE WORK COMMENCES

AMENDED PLAN
Ref. A1

SOUTH HOLLAND DC
HOUSING & PLANNING
06 JUN 1995
Ref: 0444/95

Elsoms (Spalding) Ltd. client

Proposed Unit job

Pinchbeck Road . Spalding site

Elevations drawing

1:100 scale


May 1995 date

5025E : 28 A number


copyright reserved

JOHN ROBERTS ARCHITECTS LIMITED
ARCHITECTS DESIGN AND PLANNING CONSULTANTS
1 James Street Lincoln LN2 1QD Tel 01522 523441 Fax 512888
Also at London (0171) 935 1288

ALL DIMENSIONS AND SETTING OUT ARE TO BE VERIFIED ON SITE AND ALL DISCREPANCIES REFERRED TO THE ARCHITECT BEFORE WORK COMMENCES

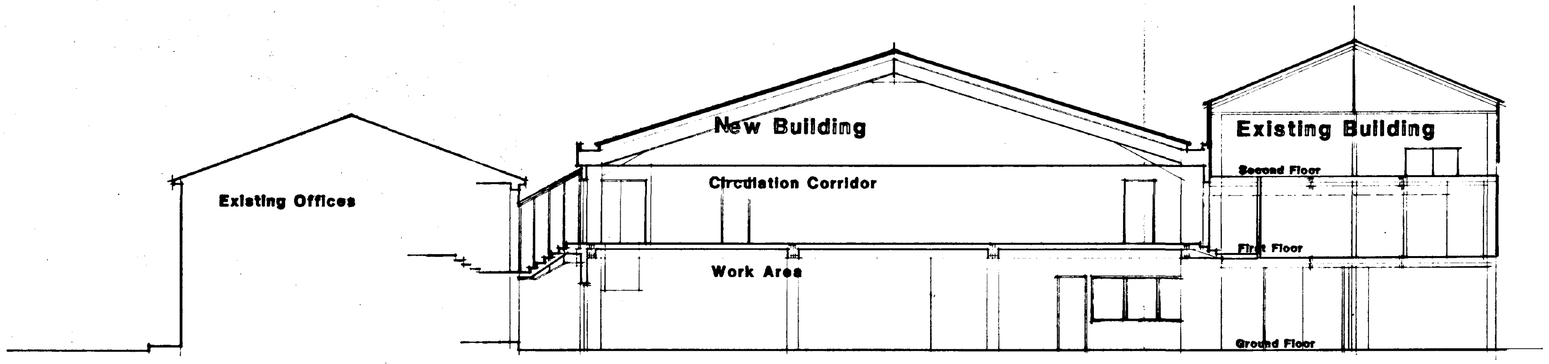


Section A-A

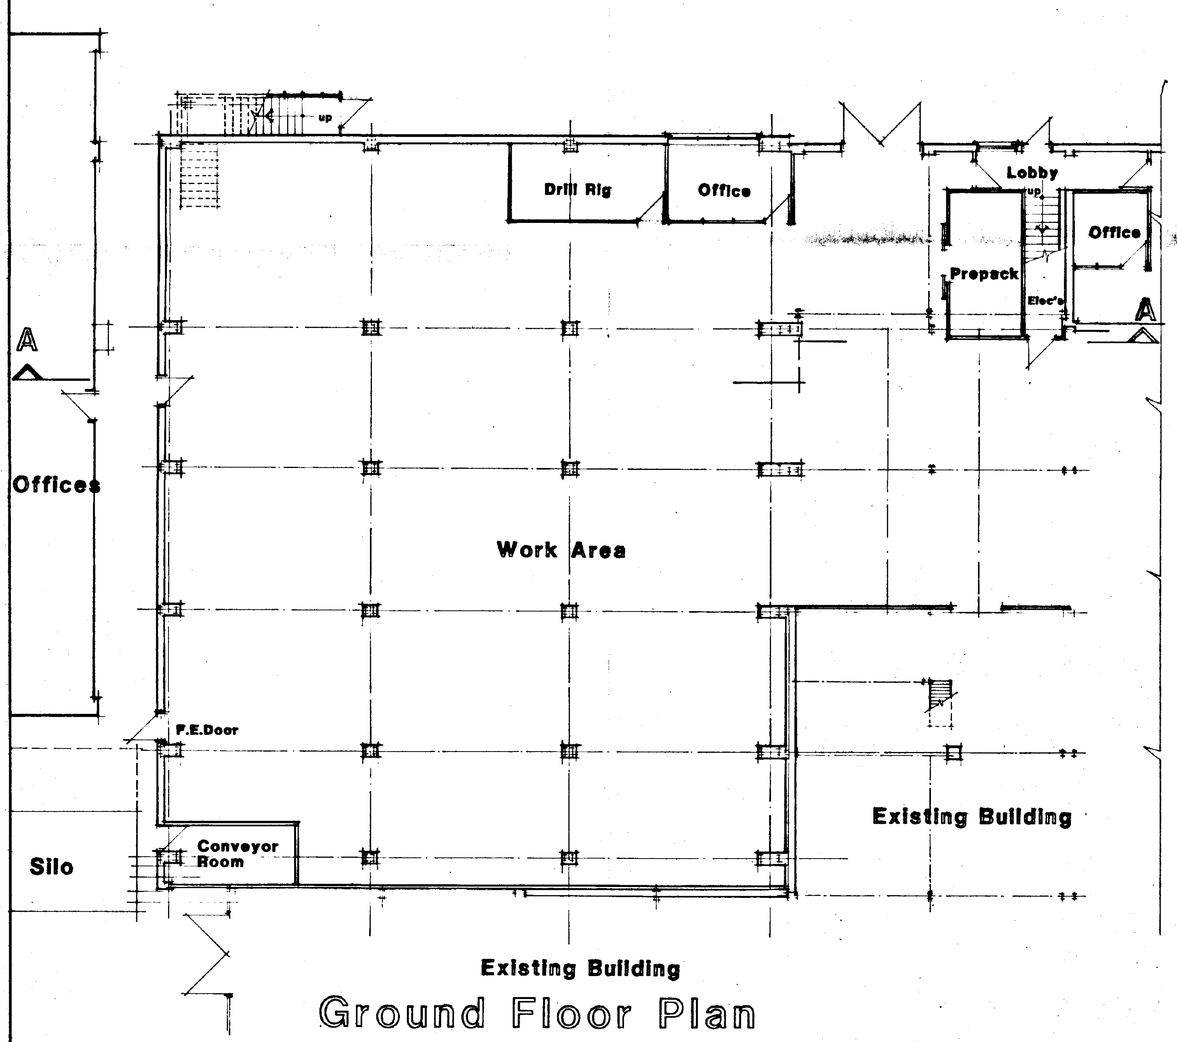

Existing Building

Ground Floor Plan

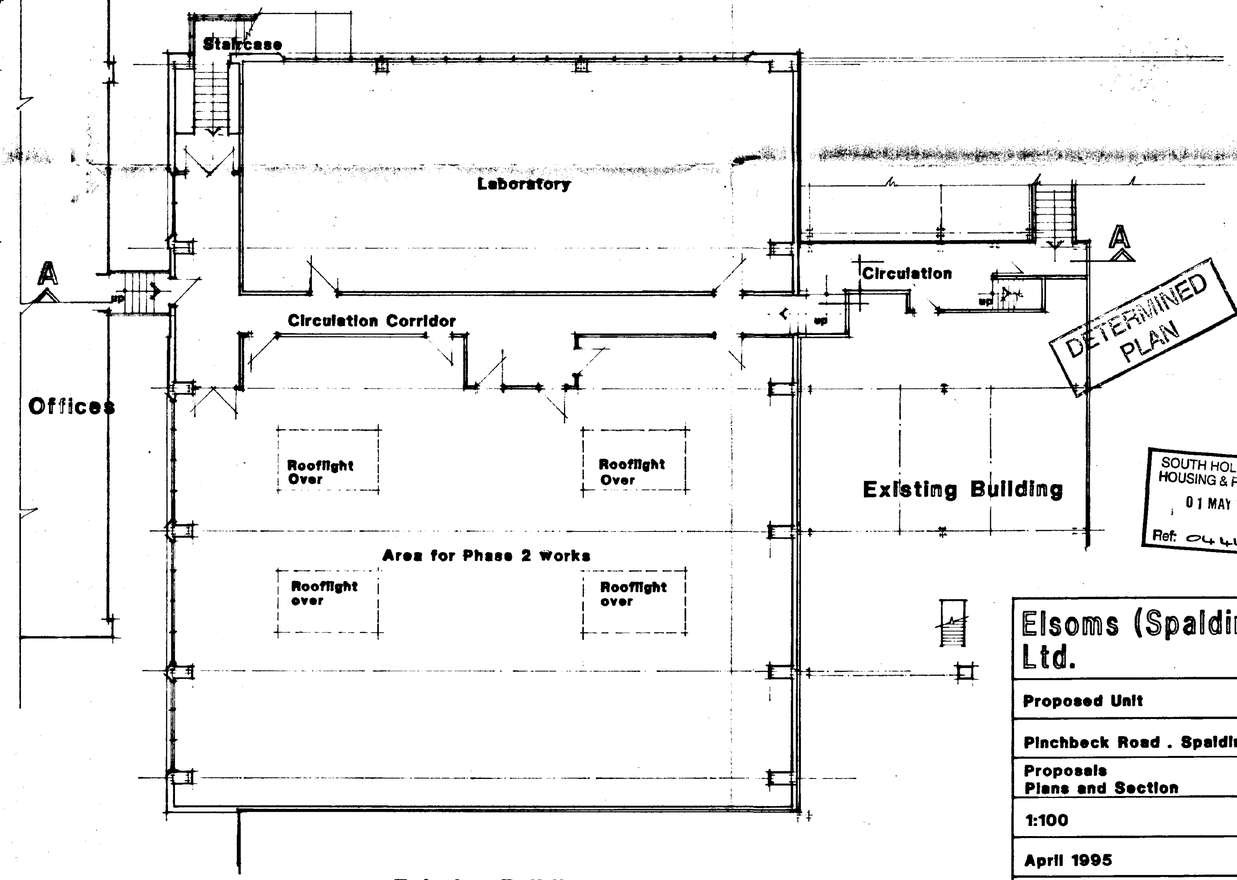

DETERMINED PLAN

SOUTH HOLLAND DC HOUSING & PLANNING 01 MAY 1995 Ref: 0444/95

Existing Building

First Floor Plan


Elsoms (Spalding) Ltd.	client
Proposed Unit	job
Pinchbeck Road . Spalding	site
Proposals Plans and Section	drawing
1:100	scale
April 1995	date
5025E : 27	number

copyright reserved


JOHN ROBERTS ARCHITECTS LIMITED
ARCHITECTS DESIGN AND PLANNING CONSULTANTS
1 James Street Lincoln LN2 1QD Tel (01522) 533441 Fax 512886
Also at London (0171) 935 1368

CADLID (UK) LTD 3081 562


ALL DIMENSIONS AND SETTING OUT ARE TO BE VERIFIED ON SITE AND ALL DISCREPANCIES REFERRED TO THE ARCHITECT BEFORE WORK COMMENCES.

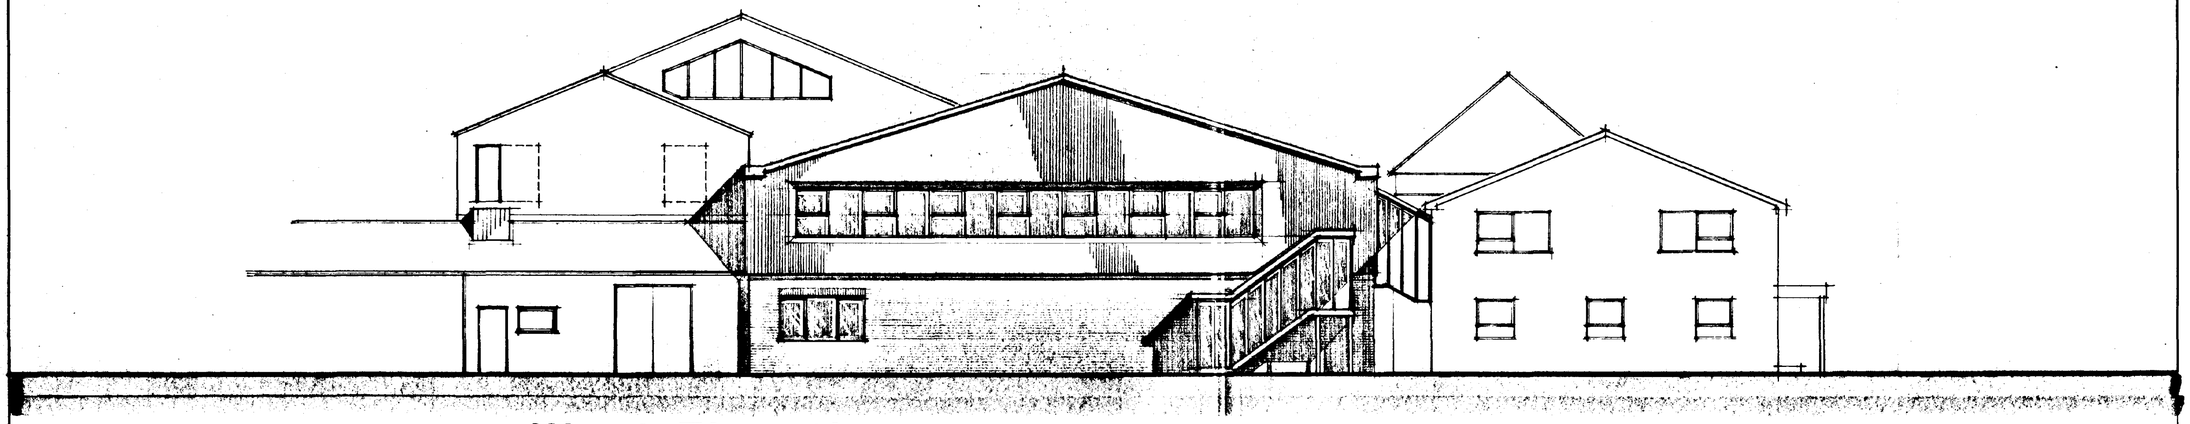

West Elevation

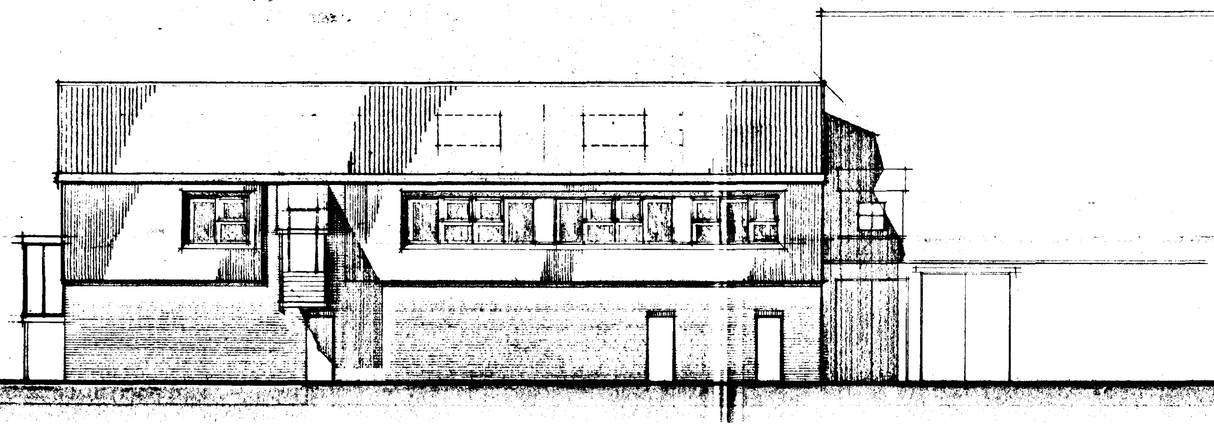

Elevation to Offices

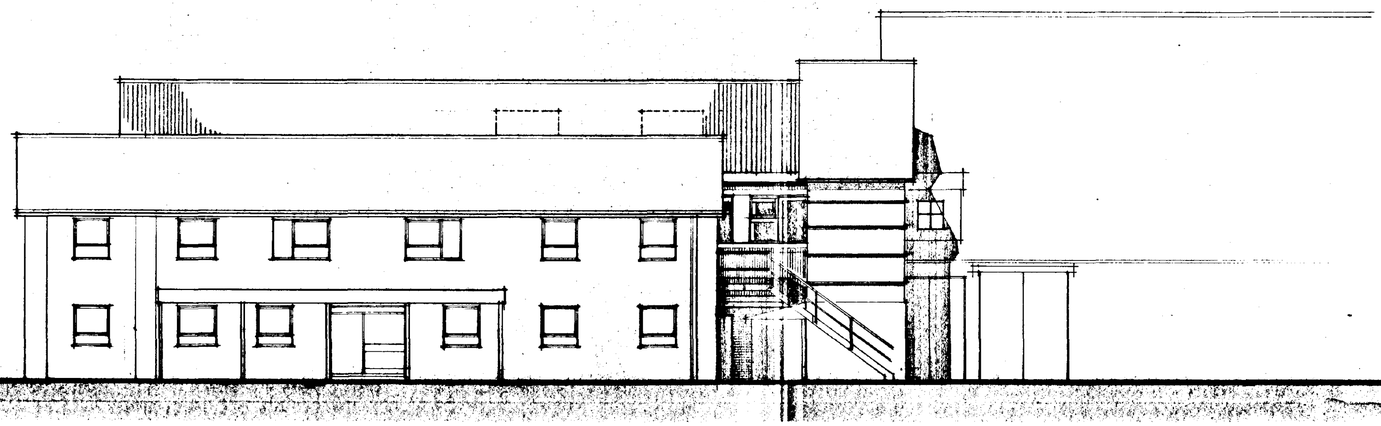

South Elevation

Materials

Roof
Plastisol coated profiled steel sheeting colour B.S ref. 10 A 05- Goosewing Grey

Walls
Plastisol coated profiled steel sheeting colour B.S. ref 18 B 25 - Merlin Grey
Windows to be white powder coated aluminium
Brickwork walls to be Buff coloured rustic facing bricks to match existing.

DETERMINED PLAN

SOUTH HOLLAND DC
HOUSING & PLANNING
01 MAY 1995
Ref: 0444/95


Elsoms (Spalding) Ltd.	client
Proposed Unit	job
Pinchbeck Road . Spalding	site
Elevations	drawing
1:100	scale
April 1995	date
5025E : 28	number


copyright reserved

JOHN ROBERTS ARCHITECTS LIMITED
ARCHITECTS DESIGN AND PLANNING CONSULTANTS
1 James Street Lincoln LN2 1QD Tel (01522) 533441 Fax 512888
Also at London (0171) 935 1388

DEALID (UK) LTD 3001593

ALL DIMENSIONS AND SETTING OUT ARE TO BE VERIFIED ON SITE AND ALL DISCREPANCIES REFERRED TO THE ARCHITECT BEFORE WORK COMMENCES.

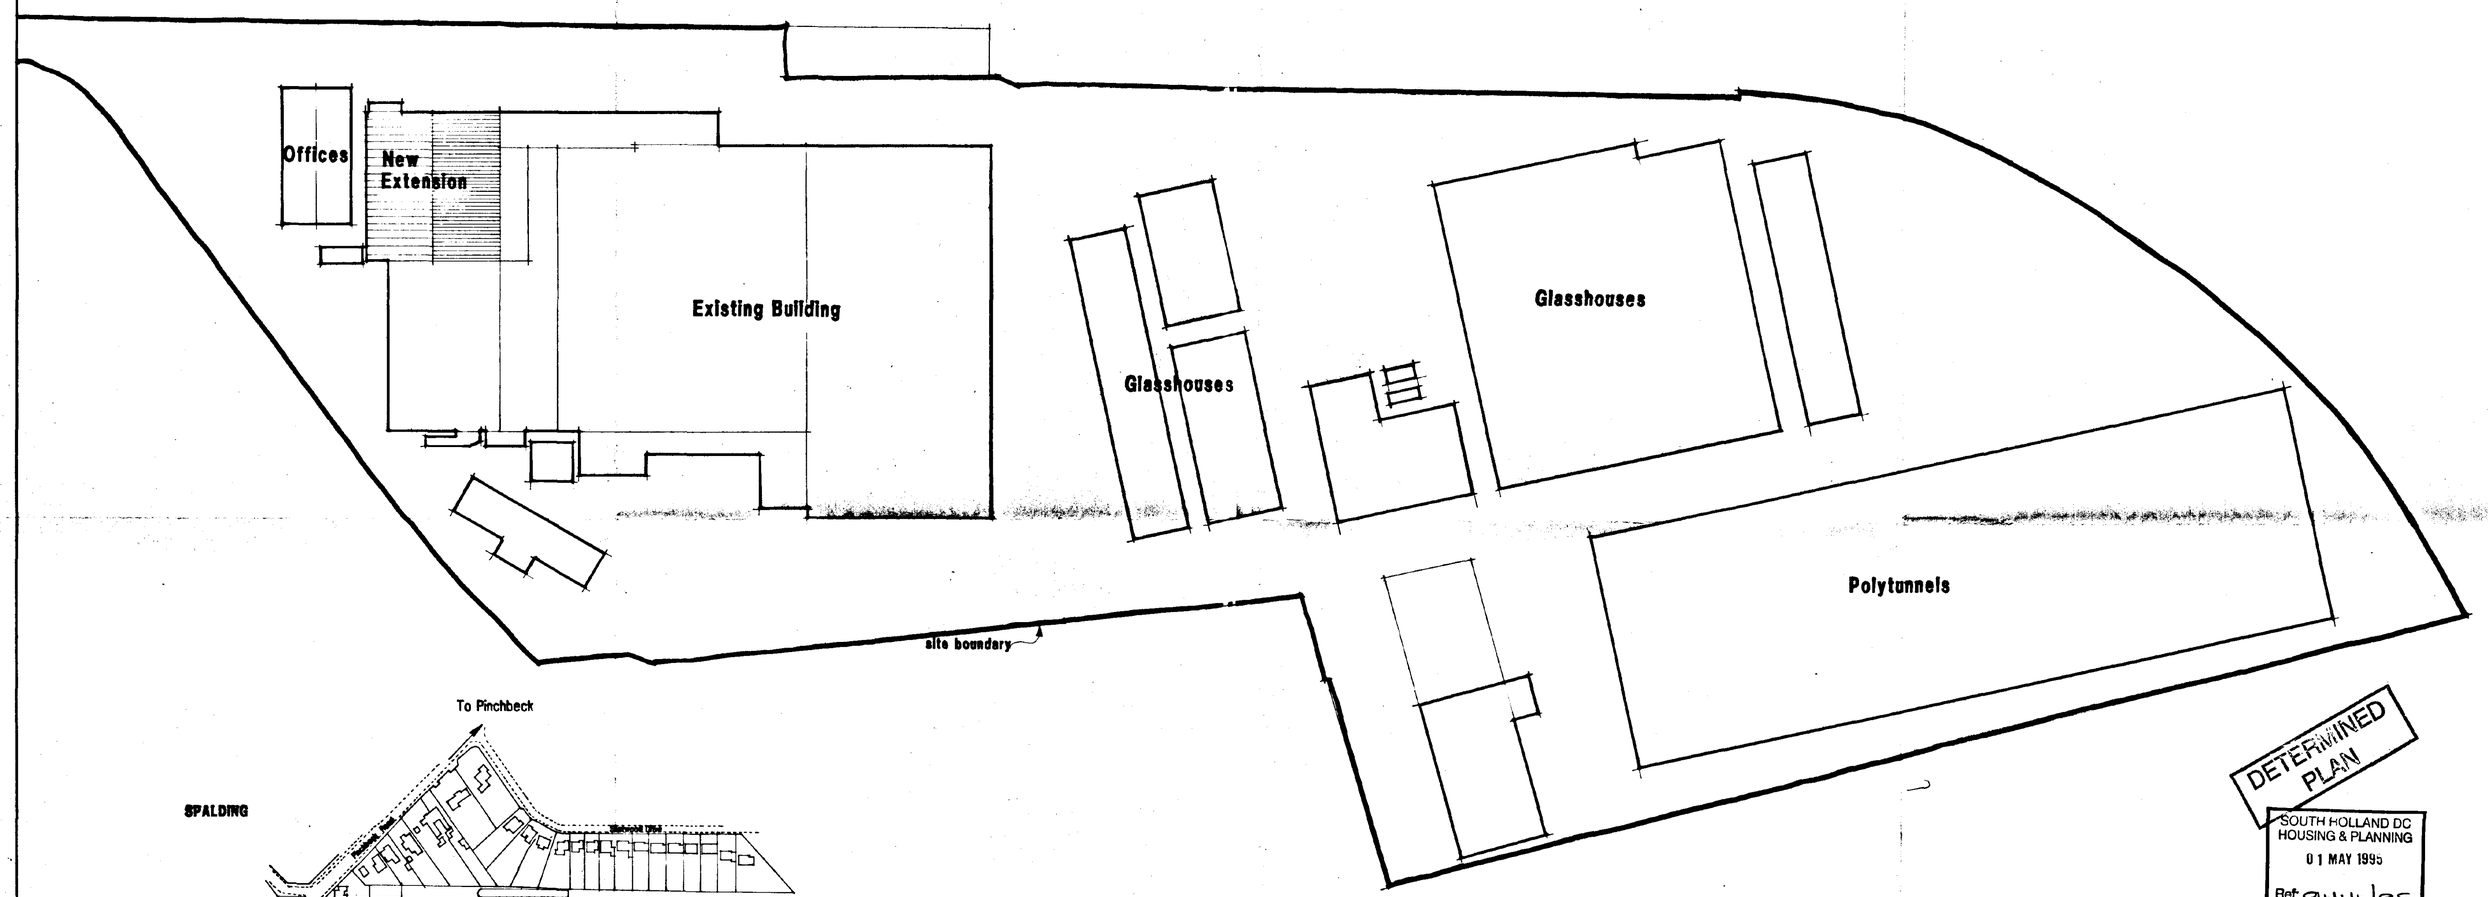

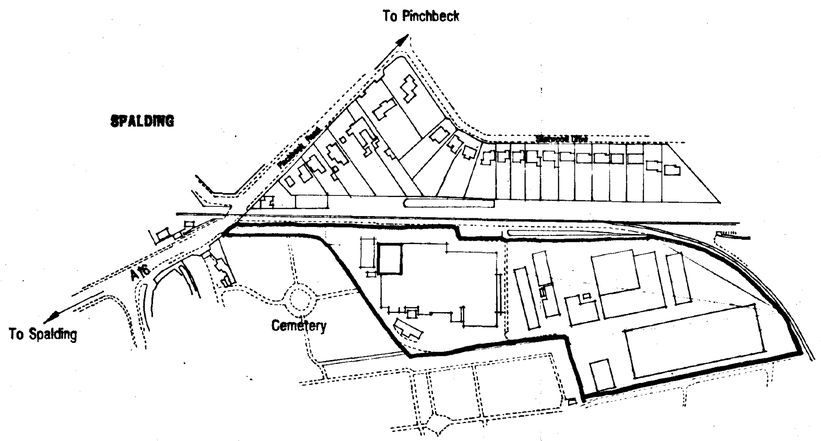

Location Plan 1:2500

Site Plan 1:500

DETERMINED PLAN
SOUTH HOLLAND DC
HOUSING & PLANNING
01 MAY 1995
Ref: 0444/95

Elsoms (Spalding) Ltd.	client
Proposed Unit	job
Pinchbeck Road . Spalding	site
Site/Location Plan	drawing
1:2500 and 1:500	scale
April 1995	date
5025E : 29	number

copyright reserved

JOHN ROBERTS ARCHITECTS LIMITED
ARCHITECTS DESIGN AND PLANNING CONSULTANTS
1 James Street Lincoln LN2 1QD Tel (01522) 533441 Fax 512898
Also at London (0171) 935 1368