




Proposed Plan

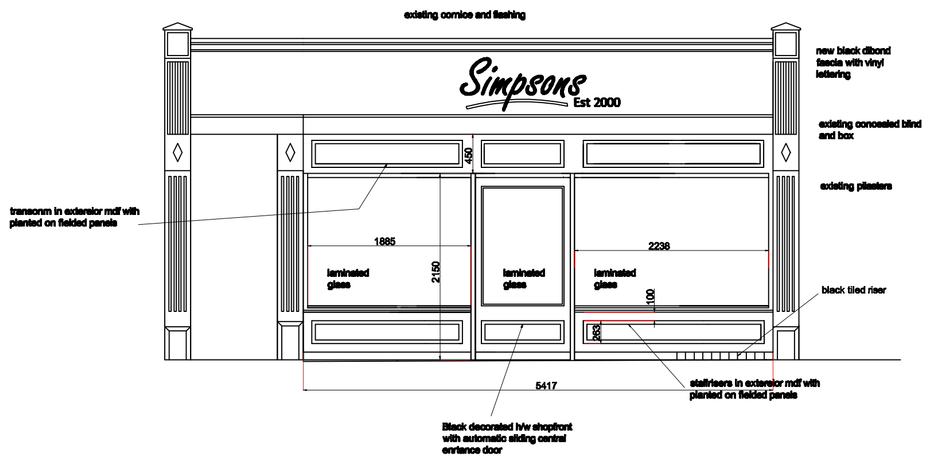


Proposed Shopfront Elevation

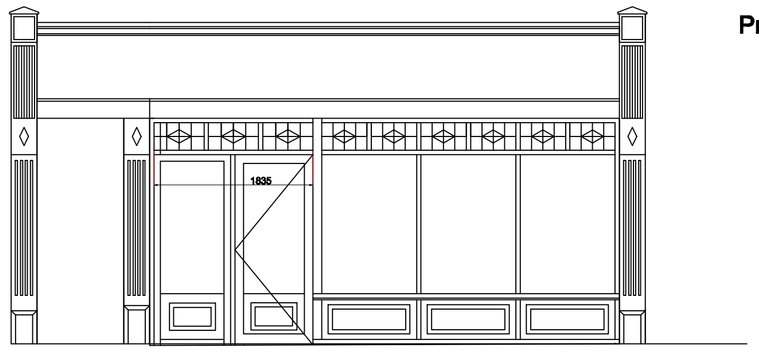


Existing Shopfront Elevation

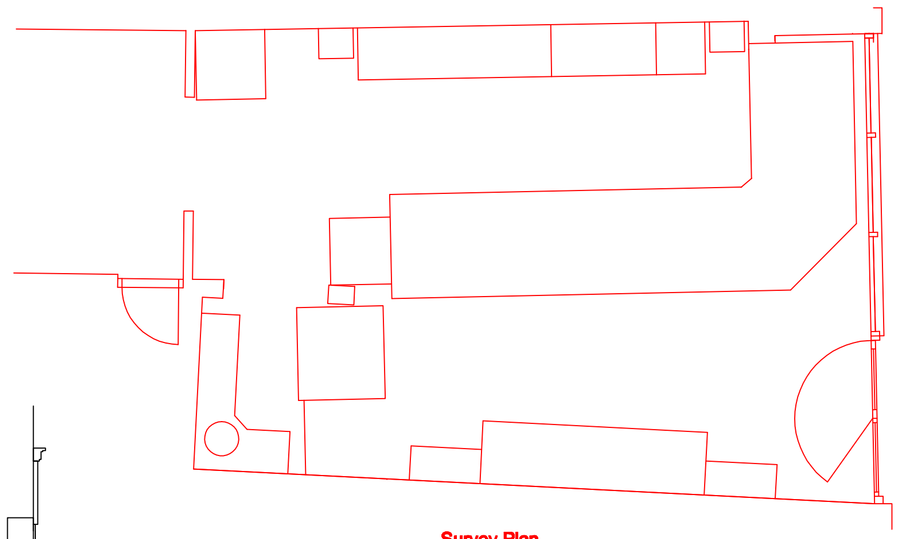


Survey Plan

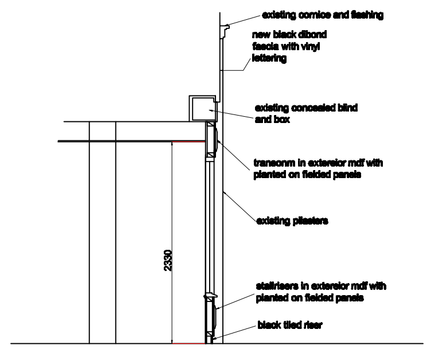

Proposed Shopfront Section

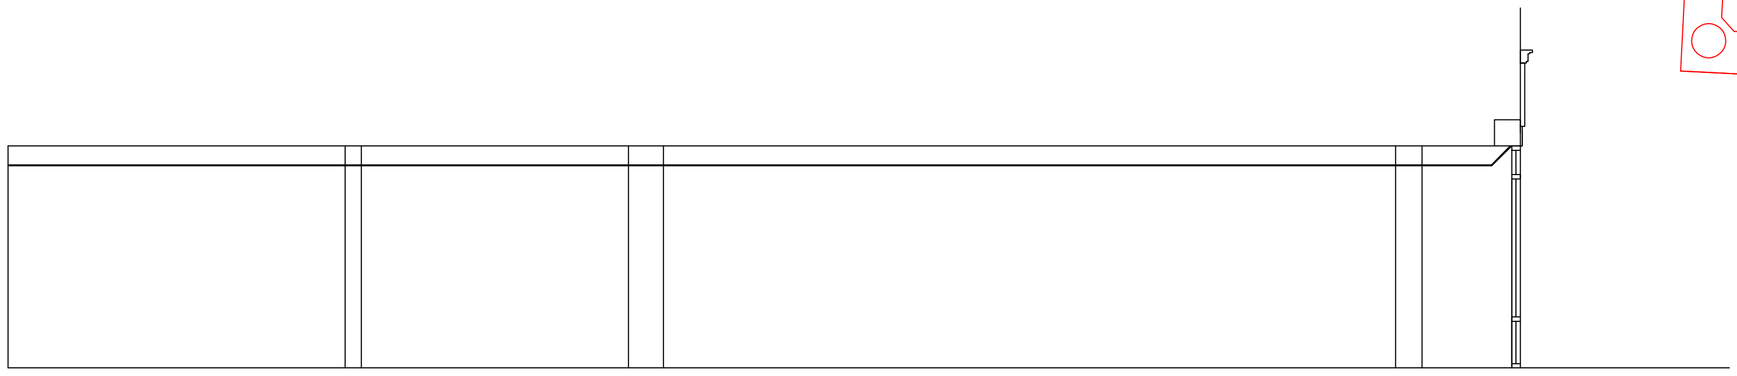

Existing Shopfront Section

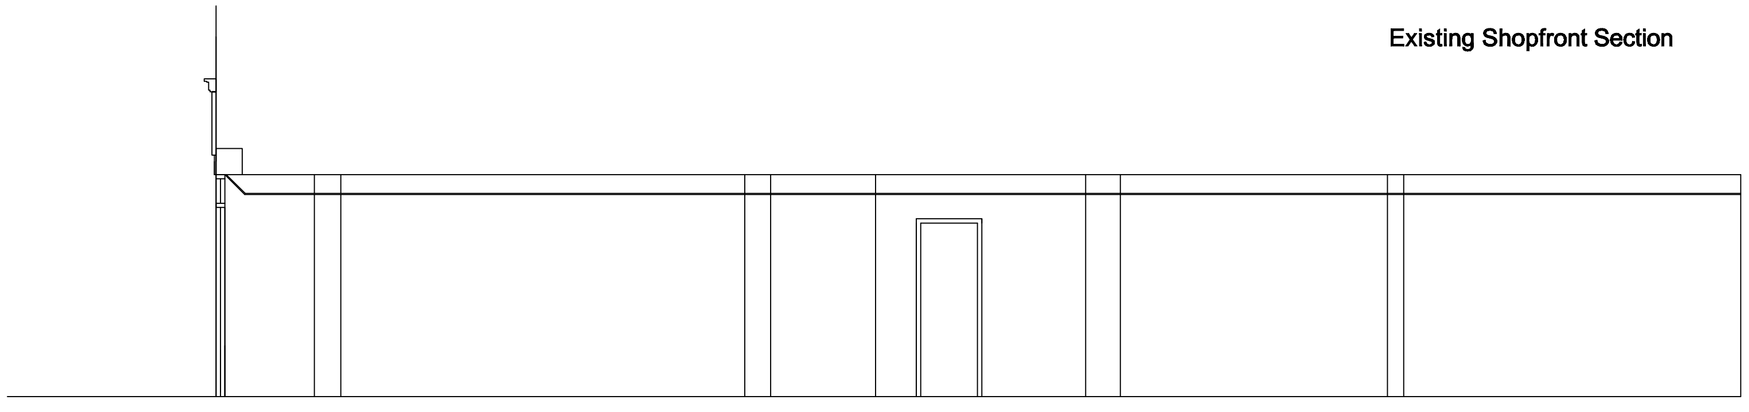

Existing Shopfront Section

Amendments

A 21.05.14

1. Shopfront redesigned as per Initial Planning Advice ref PE-00907-2014 Dated 8.05.14

56a Abbey View Road, Sheffield, S8 8RF.
T: 08442882964 F: 08442882965
E: sales@hk-interiors.co.uk W: www.hk-interiors.co.uk

G. Simpson Butchers 25, Hall Place Spalding PE11 1SG

Notes:
1. Any Discrepancies to be reported to HK Interiors immediately.
2. Contractor/Manufacturer to check all dimensions on site.
3. Drawing not to be reproduced in any part without HK Interiors consent.

Proposed and Survey Plans

Drawing No.	Scale.
HK3026-01a	1-50
Drawn By.	Date:
AwH	22/4/2014