

EXISTING EAST ELEVATION




EXISTING WEST ELEVATION



EXISTING NORTH ELEVATION



EXISTING SOUTH ELEVATION

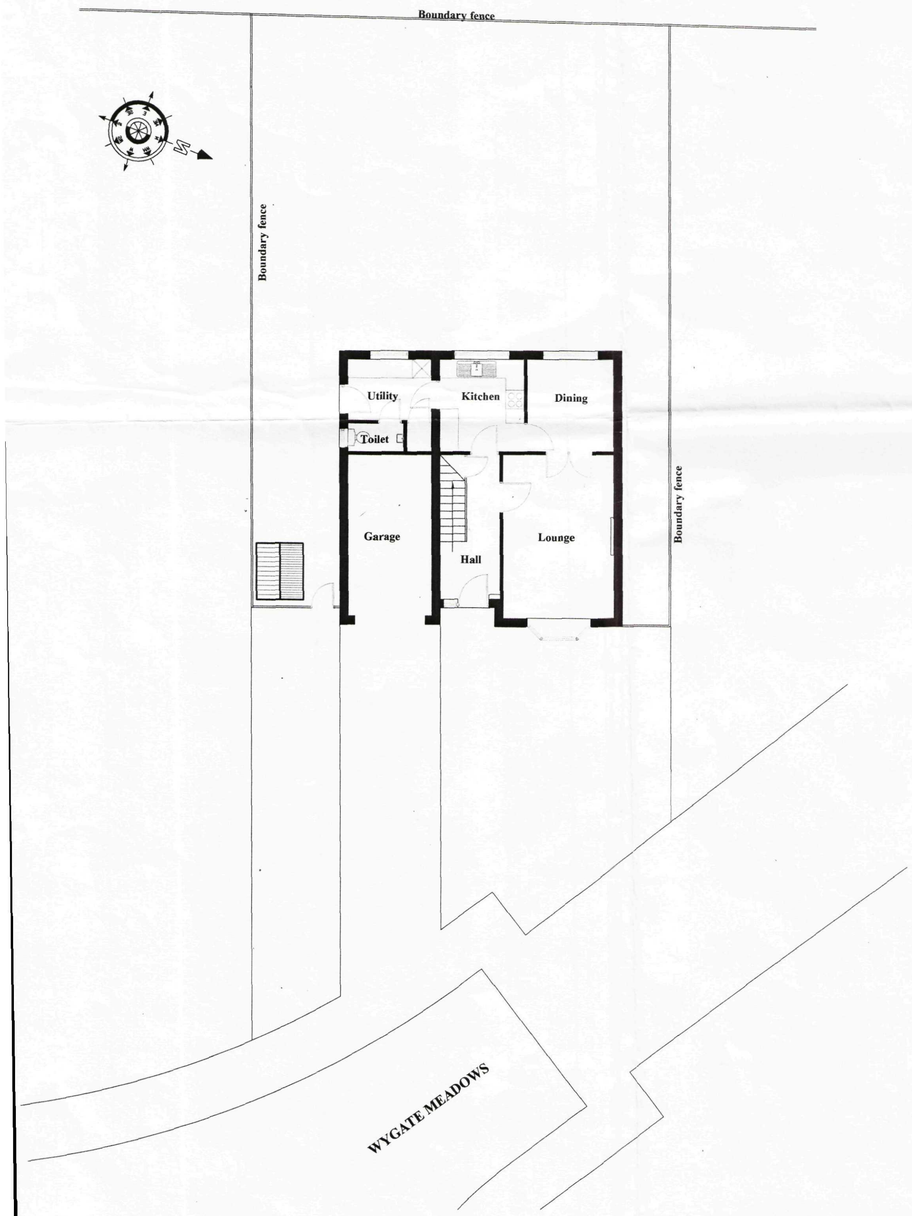



LOCATION PLAN
Scale 1:1250

DETERMINED PLAN

SHDC
Planning & Development
1 - APR 2004
Ref: 0446/04

JOHN D LYNCH
partnership
CHARTERED ARCHITECTS

Client:-
Mr & Mrs Oaks

Project:-
Extension to No. 33 Wygate Meadows, Woolram Wygate

Pland
Existing Plan, Elevations & Location Plan

Date :	*Drawn*
Mar 2004	**JDL**

Job No.	*Drawing No.*
1617	**AL/1**

Scale.	*Revision No.*
1:100 & 1:1250	