


NOTES
1. Do not scale this drawing. Only figured dimensions shall be used.
2. All discrepancies to be referred to the Architect before commencing.
3. This drawing is copyright.

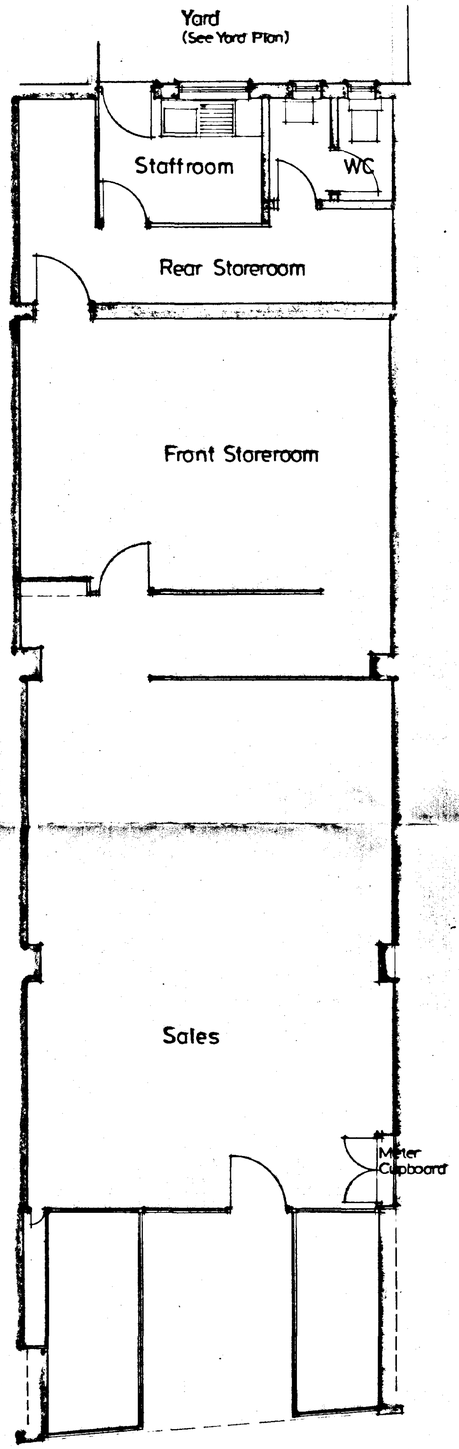


GROUND FLOOR PLAN

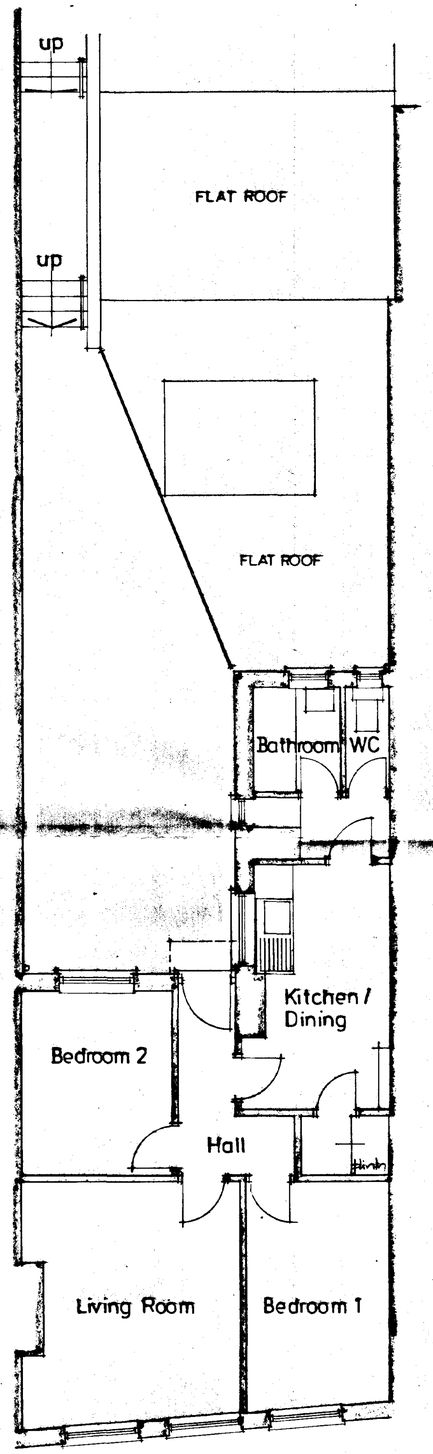

FIRST FLOOR PLAN

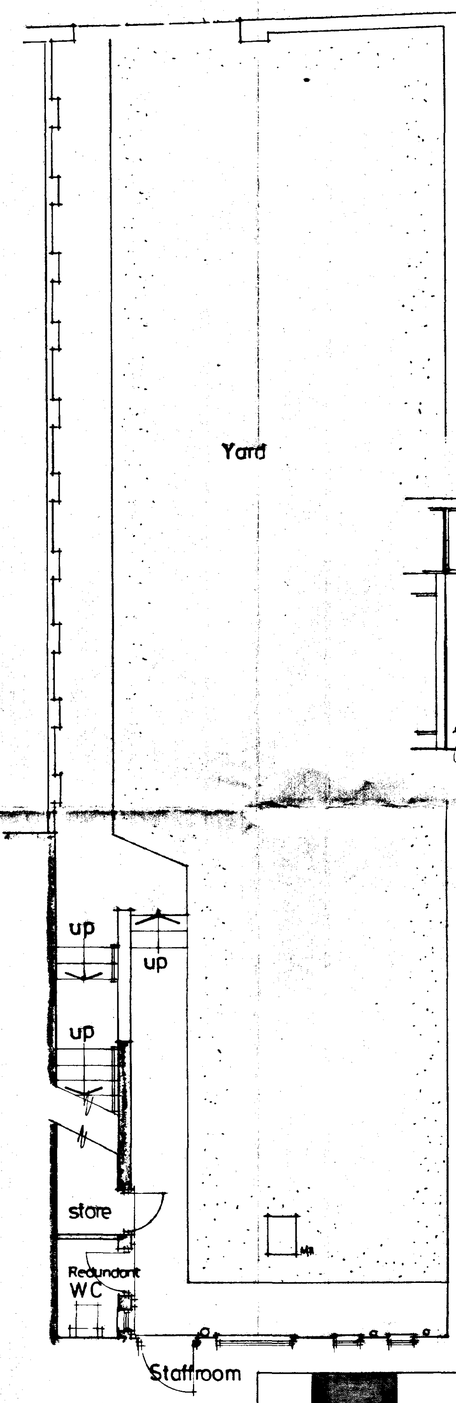

YARD PLAN

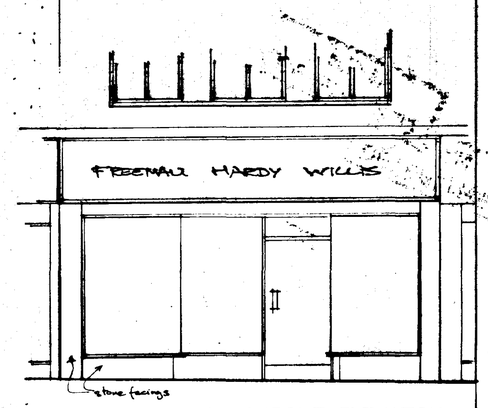

EXISTING SHOPFRONT ELEVATION

DETERMINED PLAN

Rev A 5.2.97 Existing shopfront elevation added.
B 7.3.97 Yard wall altered.

22 APR 1997
Ref: 0446/97

Le Sage ASSOCIATES
CHARTERED ARCHITECTS
69 BRIDGE STREET DEEPING ST. JAMES
PETERBOROUGH PE6 8HA
TEL. (01778) 344200 FAX. (01778) 344391

PROJECT
8, Hall Place,
Spalding, Lincs.

CLIENT
Shepherd Development Co Ltd

DRAWING
Existing Plans.


DATE
March '96

SCALES
1:50


DRAWING NO
1019-01

REV
A B

BARRATT D.O.S 882043

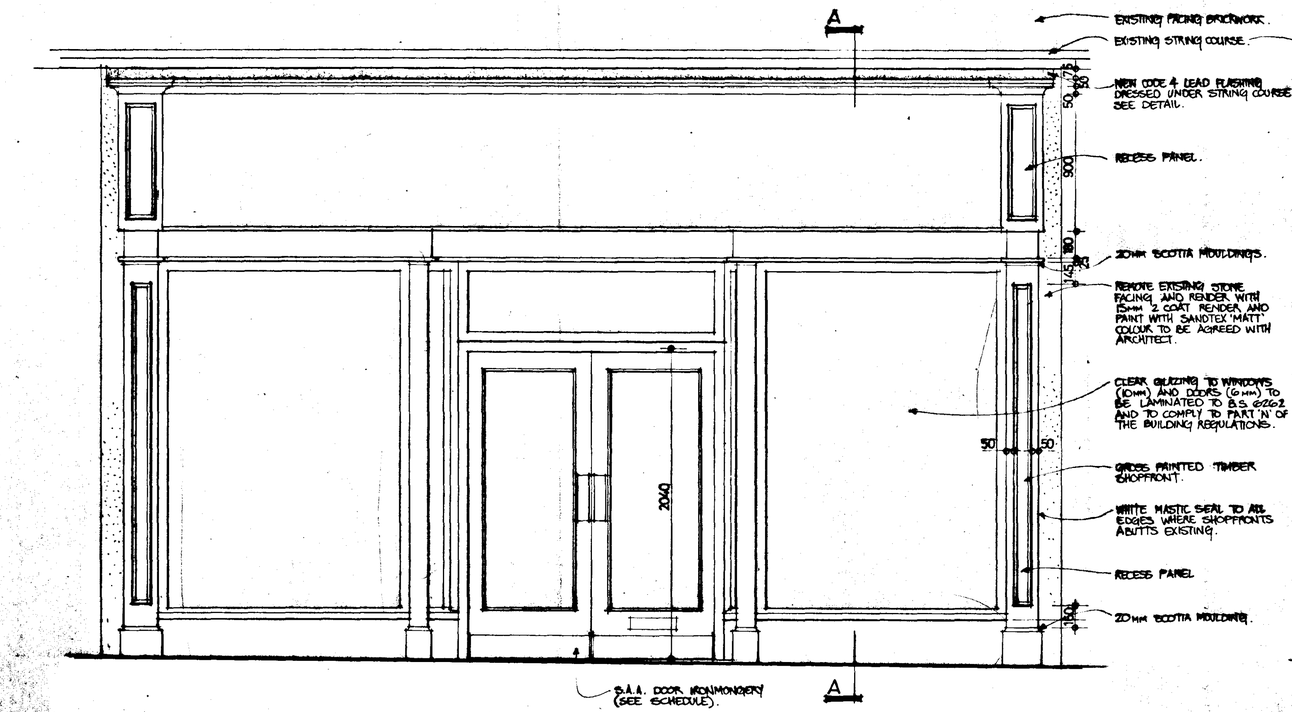


Elevation 1:20

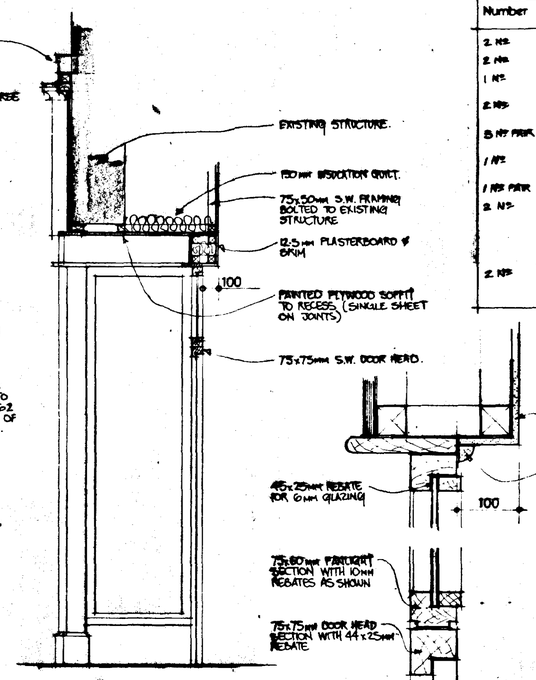


Section Through Entrance Recess 1:20

Fanlight Detail 1:5

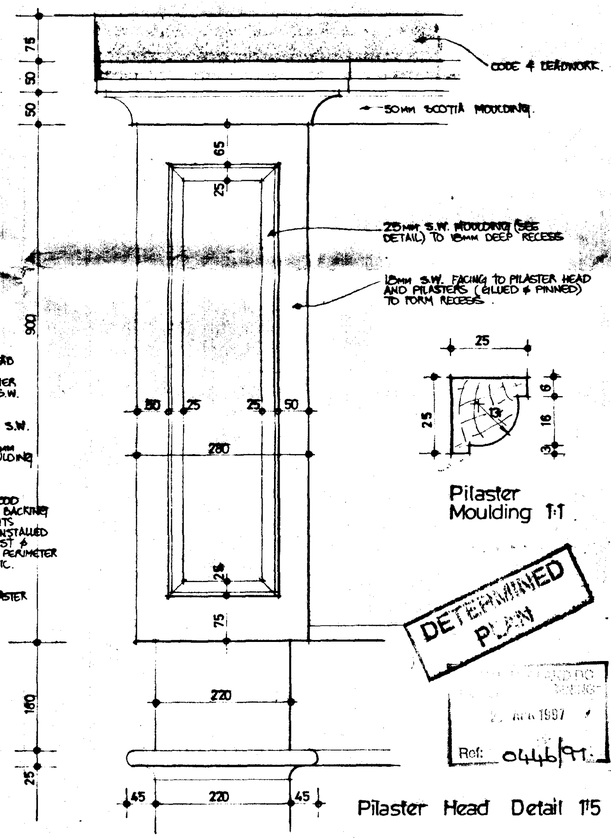


Pilaster Head Detail 1:5


Pilaster Moulding 1:1

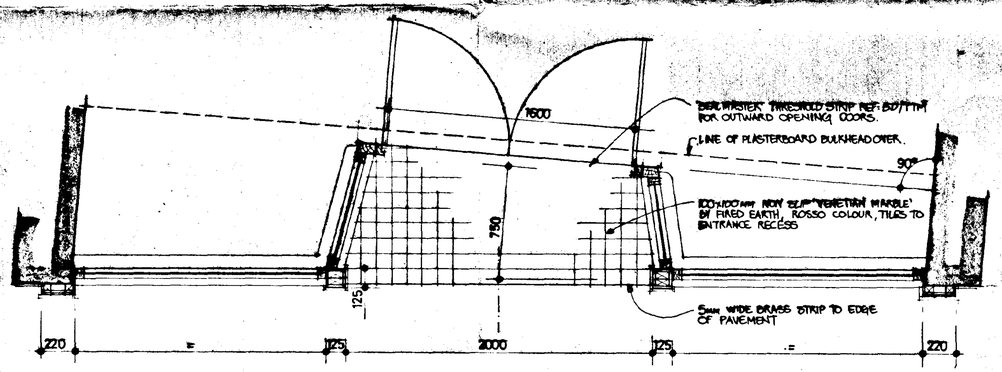


Plan 1:20

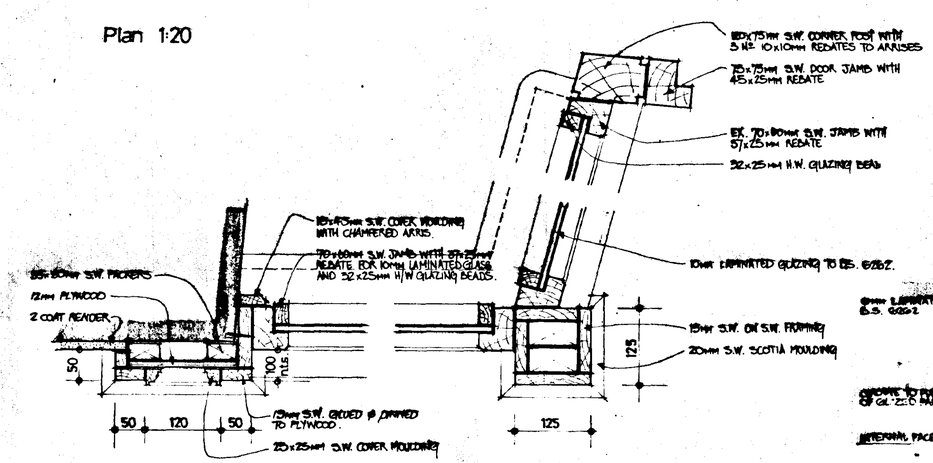

Jamb Details 1:5

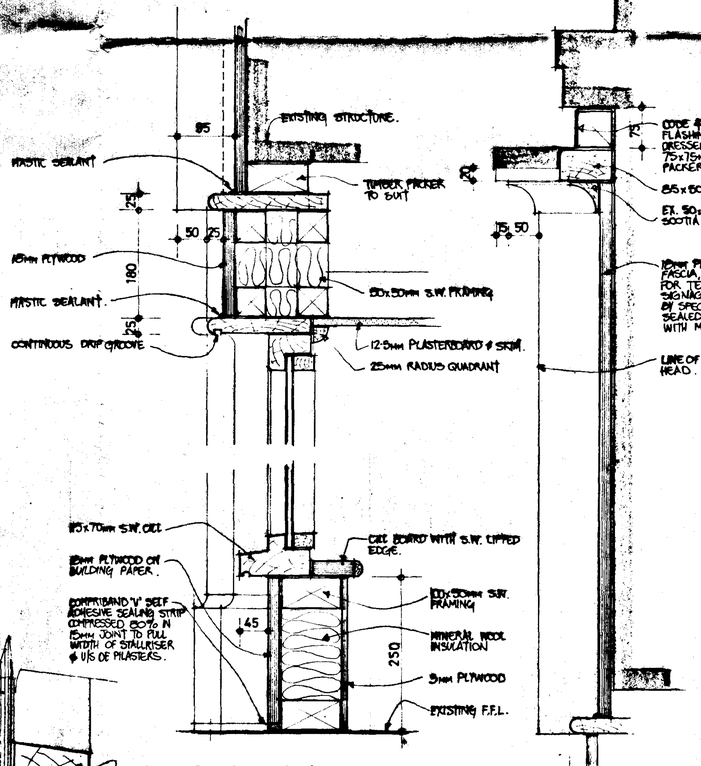

Section A-A 1:5

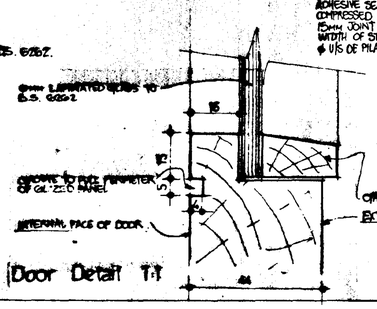

Door Detail 1:1

* ALL REFERENCES GIVEN ARE FOR MIDDLETON HARDWARE LIMITED OF PETERBOROUGH. TEL - 01733 852295.

Ironmongery Schedule

Number	Item	Reference *
2 NO.	S.A.A. PULL HANDLES 305mm LONG	MHL 85
2 NO.	S.A.A. FINGER PLATES 305 x 75 x 2mm	MHL 44
1 NO.	S.A.A. LETTERPLATE 305 x 100 PLUS WHITE PLASTIC BACK FLAP TO SUIT	MHL 521
2 NO.	S.A.A. OVERHEAD DOOR CLOSERS WITH ADJUSTABLE BACK CHECK	MHL 61
3 NO PAIR	POLISHED STAINLESS STEEL HEAVY DUTY HINGES 100 x 75 MM	MHL 122
1 NO	CHUBB MORTICE DEADLOCK WITH SATIN CHROME PLATE	MHL 152
1 NO PAIR	COVERED ESCUTCHEONS IN S.A.A. TO SUIT.	
2 NO.	LEVER ACTION FLUSH BOLTS IN S.A.A. 250 x 25mm PLUS KEEPS N.B. FLUSH BOLTS TO BE FITTED TO R.H.S. DOOR LEAF (LOOKING FROM PASSAGE) & CHUBB DEADLOCK TO L.H.S. DOOR LEAF.	MHL 457
2 NO.	KICKING PLATES WITH SQUARE CORNERS 150mm HIGH x WIDTH TO SUIT DOOR IN S.A.A.	MHL 57.

NOTES

1. Do not scale this drawing. Only figured dimensions shall be used.
2. All discrepancies to be referred to the Architect before commencing.
3. This drawing is copyright
4. ALL S.W. TO BE TREATED WITH PRESERVATIVE.
5. ALL PLYWOOD TO BE EXTERNAL QUALITY PLYWOOD, W.B.P.
6. COMPLETE SHOPFRONT TO BE K.P.S. & FINISHED INTERNALLY & EXTERNALLY WITH 1 COAT UNDERCOAT & 2 COATS OF FULL GLOSS PAINT, COLOUR TO BE AGREED WITH ARCHITECT.
7. WIDTH & HEIGHT OF STRUCTURAL OPENING TO BE CHECKED ON SITE PRIOR TO SHOPFRONT CONSTRUCTION & INSTALLATION, ANY DISCREPANCIES TO BE REFERRED TO THE ARCHITECT FOR COMMENTS.

DETERMINED PLAN

Ref: 0446/97

Le Sage ASSOCIATES
CHARTERED ARCHITECTS
48 BRIDGE STREET DEEPING ST. JAMES PETERBOROUGH PE6 8HA
TEL (01778) 344200 FAX (01778) 344391

PROJECT
Proposed Alterations at,
8 Hall Place,
Spalding, Lincolnshire.

CLIENT
Shephard Development Co. Ltd.

DRAWING
Proposed Shopfront Details

DATE 17/04/1997
SCALES 1:20, 1:5, 1:1.

DRAWING NO 1019:02
REV

SUMMIT DOS 892043