



FRONT

FLANK


REAR

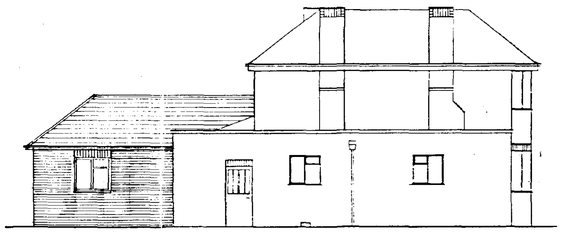

FLANK

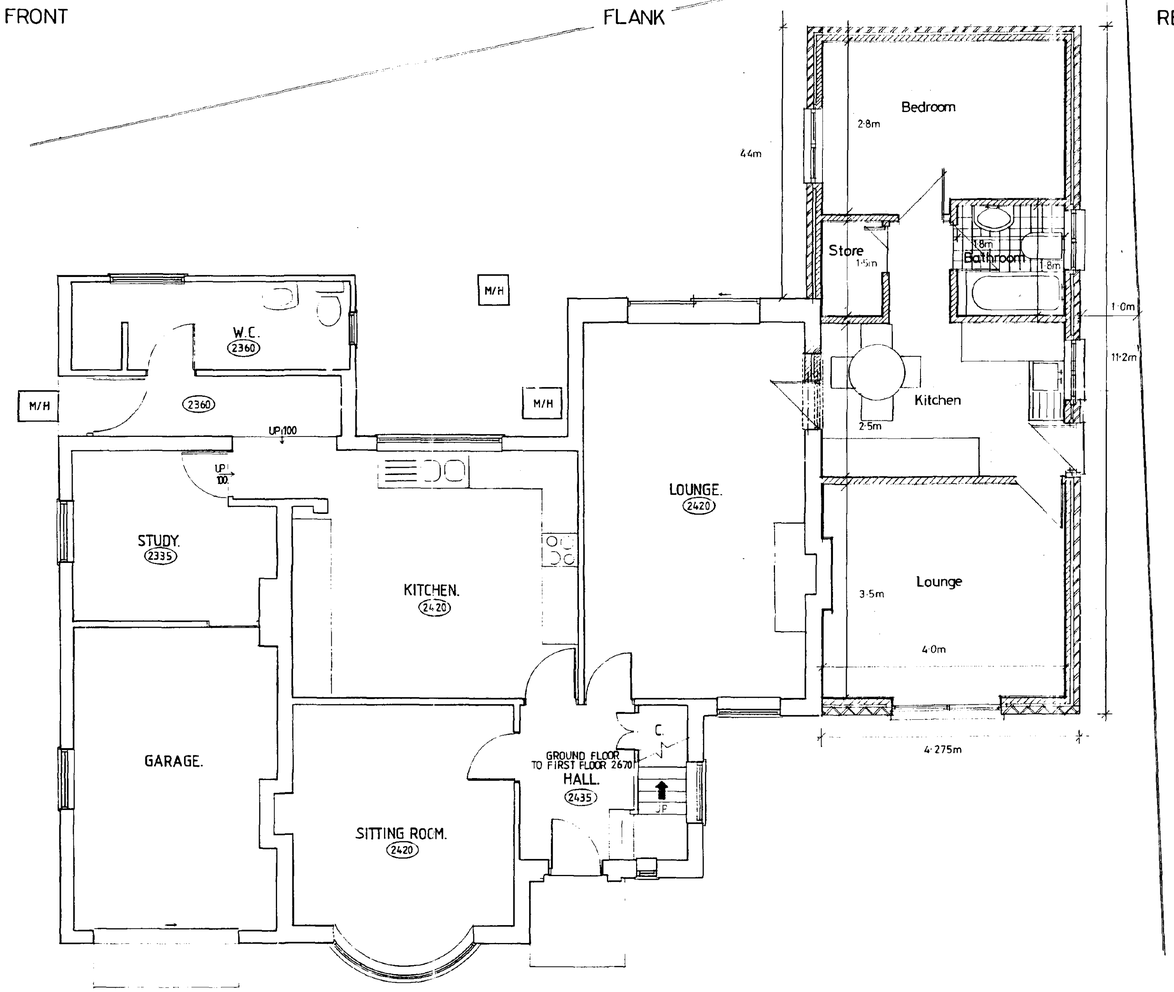

GROUND FLOOR
SCALE 1:50

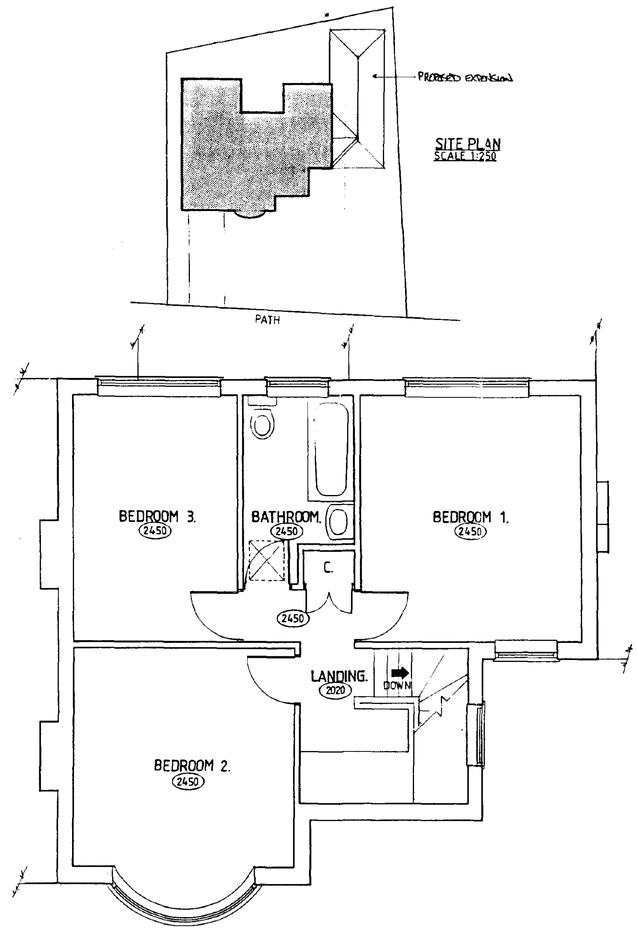

SITE PLAN
SCALE 1:250

FIRST FLOOR
SCALE 1:50

SOUTH HOLLAND DC
HOUSING & PLANNING
01 MAY 1995
Ref: 0447/95

DATE	NO	REVISION	BY
APRIL 1995	A	SIZE REDUCED. STONE ADDED TO FRONT	NCC

CLIENT

MR & MRS T MARSHALL

CONTRACT

20 MAPLE GROVE
SPALDING
LINCS

TITLE

PROPOSED EXTENSION

DETERMINED PLAN

DRWG NO	SCALE
764/1A	1:50 1:100
DATE	DRAWN BY
APR 1995	NCC / JP

NEIL CLARKE + ASSOCIATES
38 NEW ROAD
SPALDING
LINCS PE 11 1DW

01775 711344 01775 722800
(FAX.)