

Contractor to check all Dimensions on site prior to ordering materials / commencing work.Do Not Scale from this Drawing - If in doubt then please ask

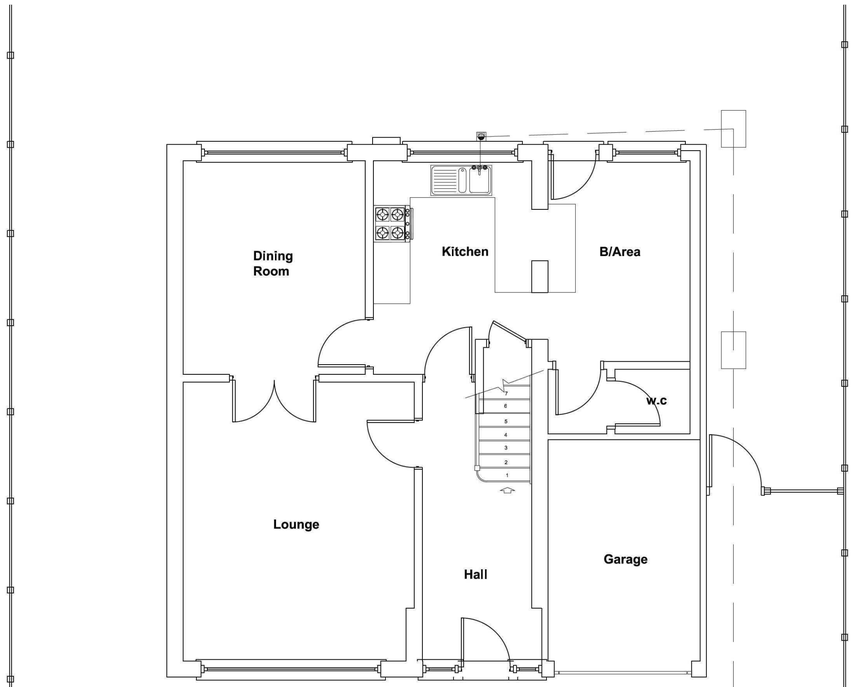

Existing Ground Floor Plan

Scale 1:50

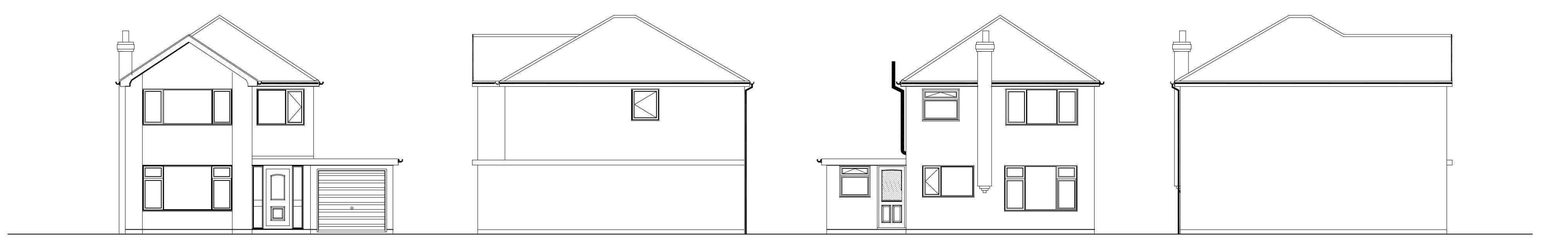

Existing Front Elevation

Scale 1:100

Existing Side Elevation

Scale 1:100

Existing Rear Elevation

Scale 1:100

Existing Side Elevation

Scale 1:100

GENERAL CONDITIONS
Contractors are responsible for checking all dimensions on site when work commences and before ordering any materials.Any discrepancies should be brought to the attention of the Client for remedial action before commencing further.

All materials not specified to be of a standard suitable for the work proposed and be fit for purpose.All work to be In accordance with good building practise and all necessary BS codes for Workmanship on Building Sites.

Revisions

Client:

Mr C Bosworth

Site:

Single Storey Rear Extension to form Family Room at:
49 Cathedral Drive
Spalding

Drg Title:

Existing Plans & Elevations

remway Design Ltd

2nd Floor - 5B Sheepmarket
Spalding
P E 1 1 1 B H
Tel : 01775 768 921
e-mail: enquiries@remwaydesign.co.uk

Drg Size	Drawing Number	Revision:
A1	1825-01	

PLEASE NOTE:
Due to areas of the structure being covered, unexposed or otherwise inaccessible the notes / specifications of existing materials are subject to confirmation of site when it is feasible to expose the relevant areas of construction.