Peter Humphrey Associates Ltd.
ARCHITECTURAL DESIGN AND BUILDING

PROJECT
PROPOSED DWELLING & GARAGE
WOOLRAM WYEGATE
SPALDING
LINCOLNSHIRE

DETERMINED PLAN


CLIENT
B.CONNOLLY

DATE Mar 2003 SCALE 1:50 & 1:100 JOB No 2945/SK01


DO NOT SCALE FROM THIS DRAWING

COPYRIGHT: THIS DRAWING MUST NOT BE ISSUED, LOANED OR COPIED WITHOUT THE CONSENT OF PETER HUMPHREY ASSOCIATES

Peter Humphrey Associates
ARCHITECTURAL DESIGN AND BUILDING
TELEPHONE 01945 466 966
FAX 01945 466 433
E-MAIL: info@peterhumphrey.co.uk
30 OLD MARKET WISBECH CAMBS PE13 1NB

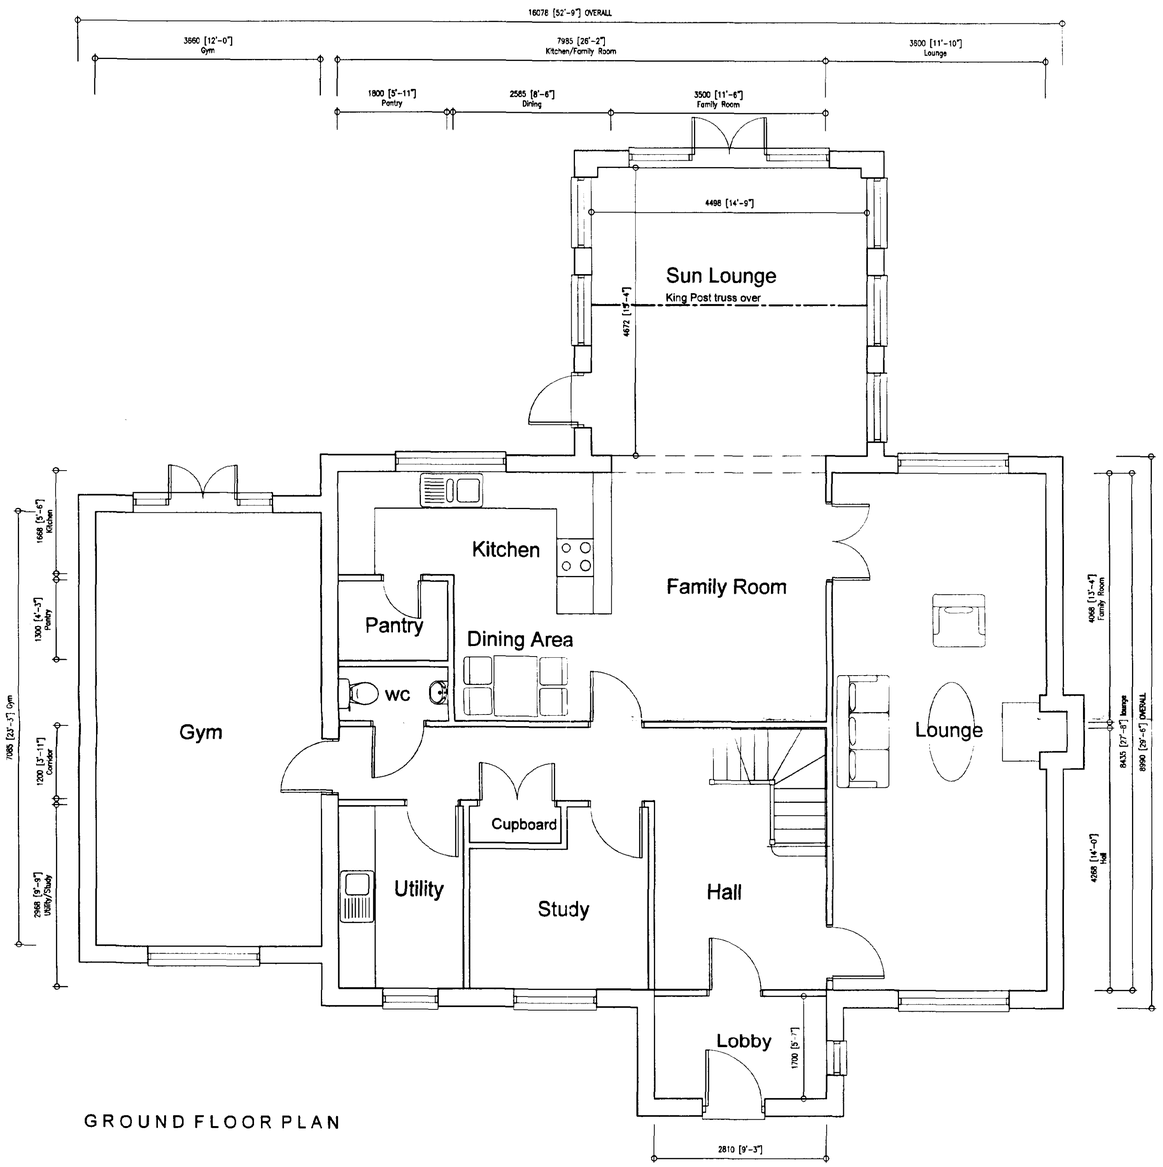


GROUND FLOOR PLAN

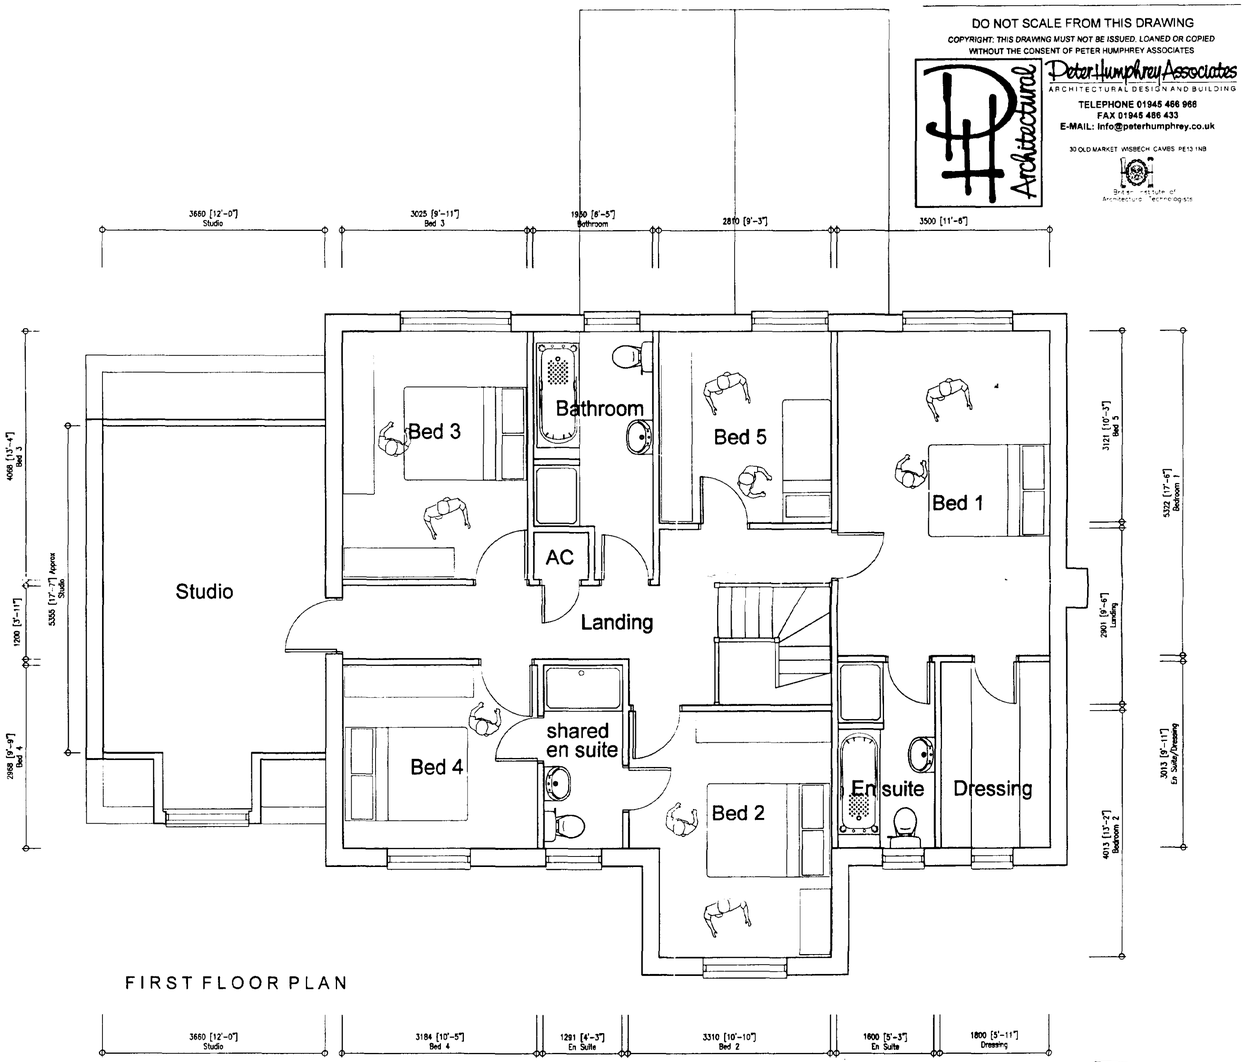


FIRST FLOOR PLAN


SNDC
Planning & Development
09 APR 2003
Ref

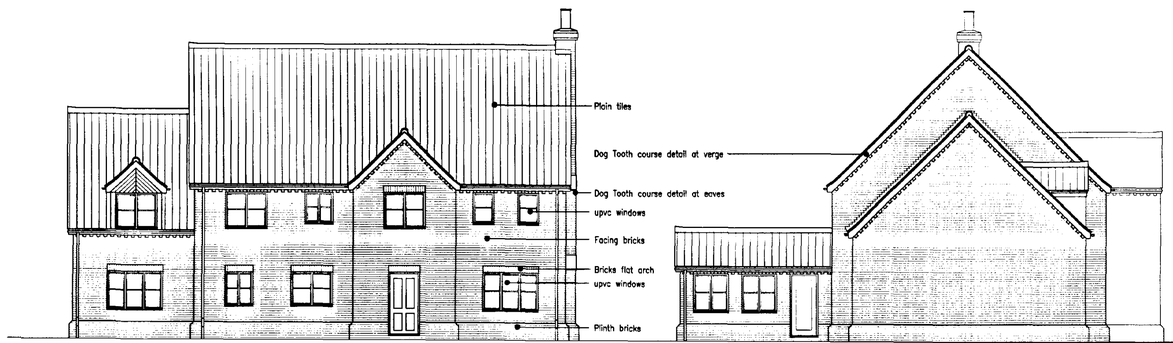



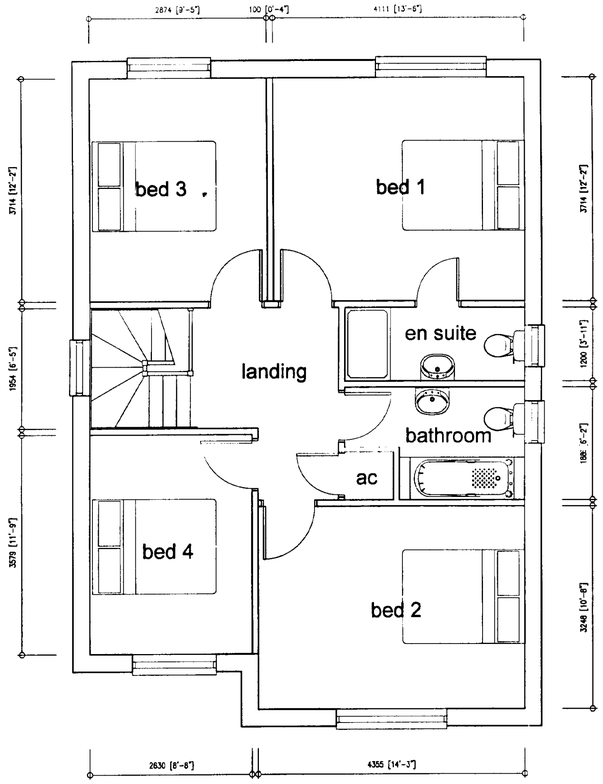

FIRST FLOOR PLAN

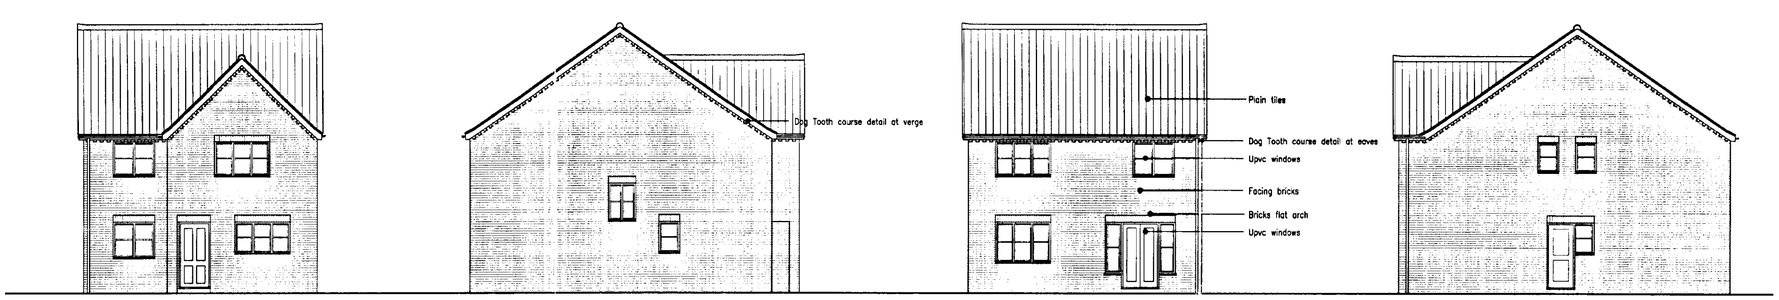



FRONT ELEVATION


SIDE ELEVATION

REAR ELEVATION

SIDE ELEVATION

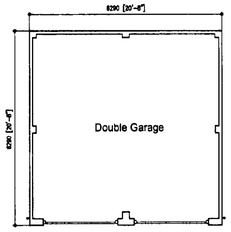

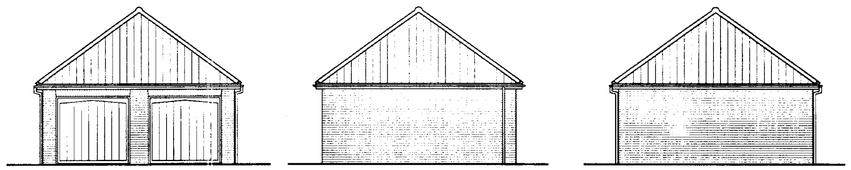

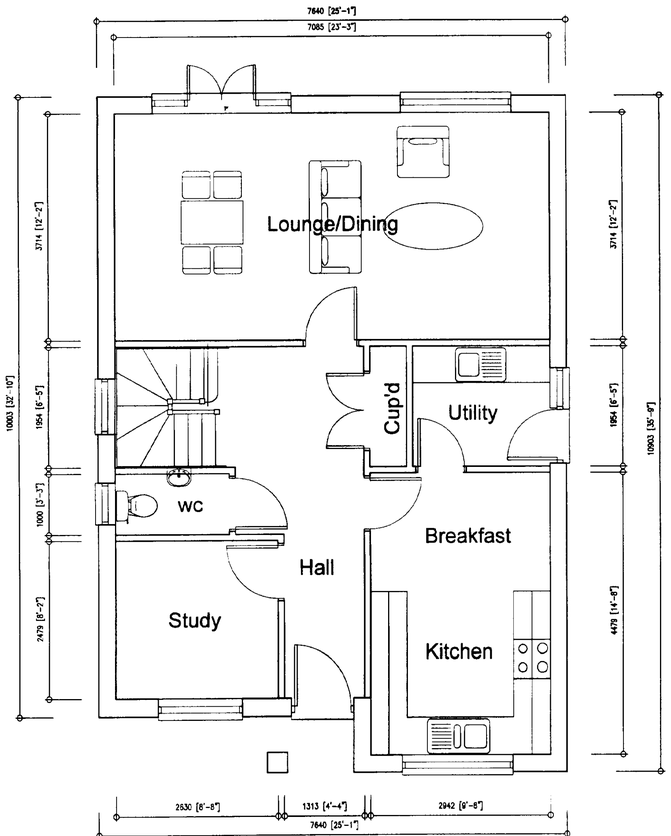





LOCATION PLAN 1:1250

DETERMINED
Planning & Dev
09 APR
Ref 0453/03

Peter Humphrey Associates Ltd.
ARCHITECTURAL DESIGN AND BUILDING

PROJECT

PROPOSED DWELLING & GARAGE
WOOLRAM WYGATE
SPALDING
LINCOLNSHIRE

CLIENT

B.CONNOLLY

DATE Mar 2003 SCALE 1:50 & 1:100 JOB No 2945/SK02

DO NOT SCALE FROM THIS DRAWING

COPYRIGHT: THIS DRAWING MUST NOT BE ISSUED, LOANED OR COPIED WITHOUT THE CONSENT OF PETER HUMPHREY ASSOCIATES

Peter Humphrey Associates
ARCHITECTURAL DESIGN AND BUILDING
TELEPHONE 01945 466 966
FAX 01945 466 433
E-MAIL: info@peterhumphrey.co.uk
30 OLD MARKET WISBECH CAMBS PE13 1NB