

Site Location Plan

Scale 1:1250

SHDC
Planning & Development
27 MAY 2010
Ref: 0453-10

remway Design Ltd
2nd Floor - 5B Sheepmarket
Spalding
PE11 1BH
Tel: 01775 768 921
e-mail: enquiries@remwaydesign.co.uk

Site :

Detached Garage at:
1 Roman Bank
Spalding

Client :


Mr M Crozier

Date : *****

Scale : as noted

Drawing No:

1903 - S1

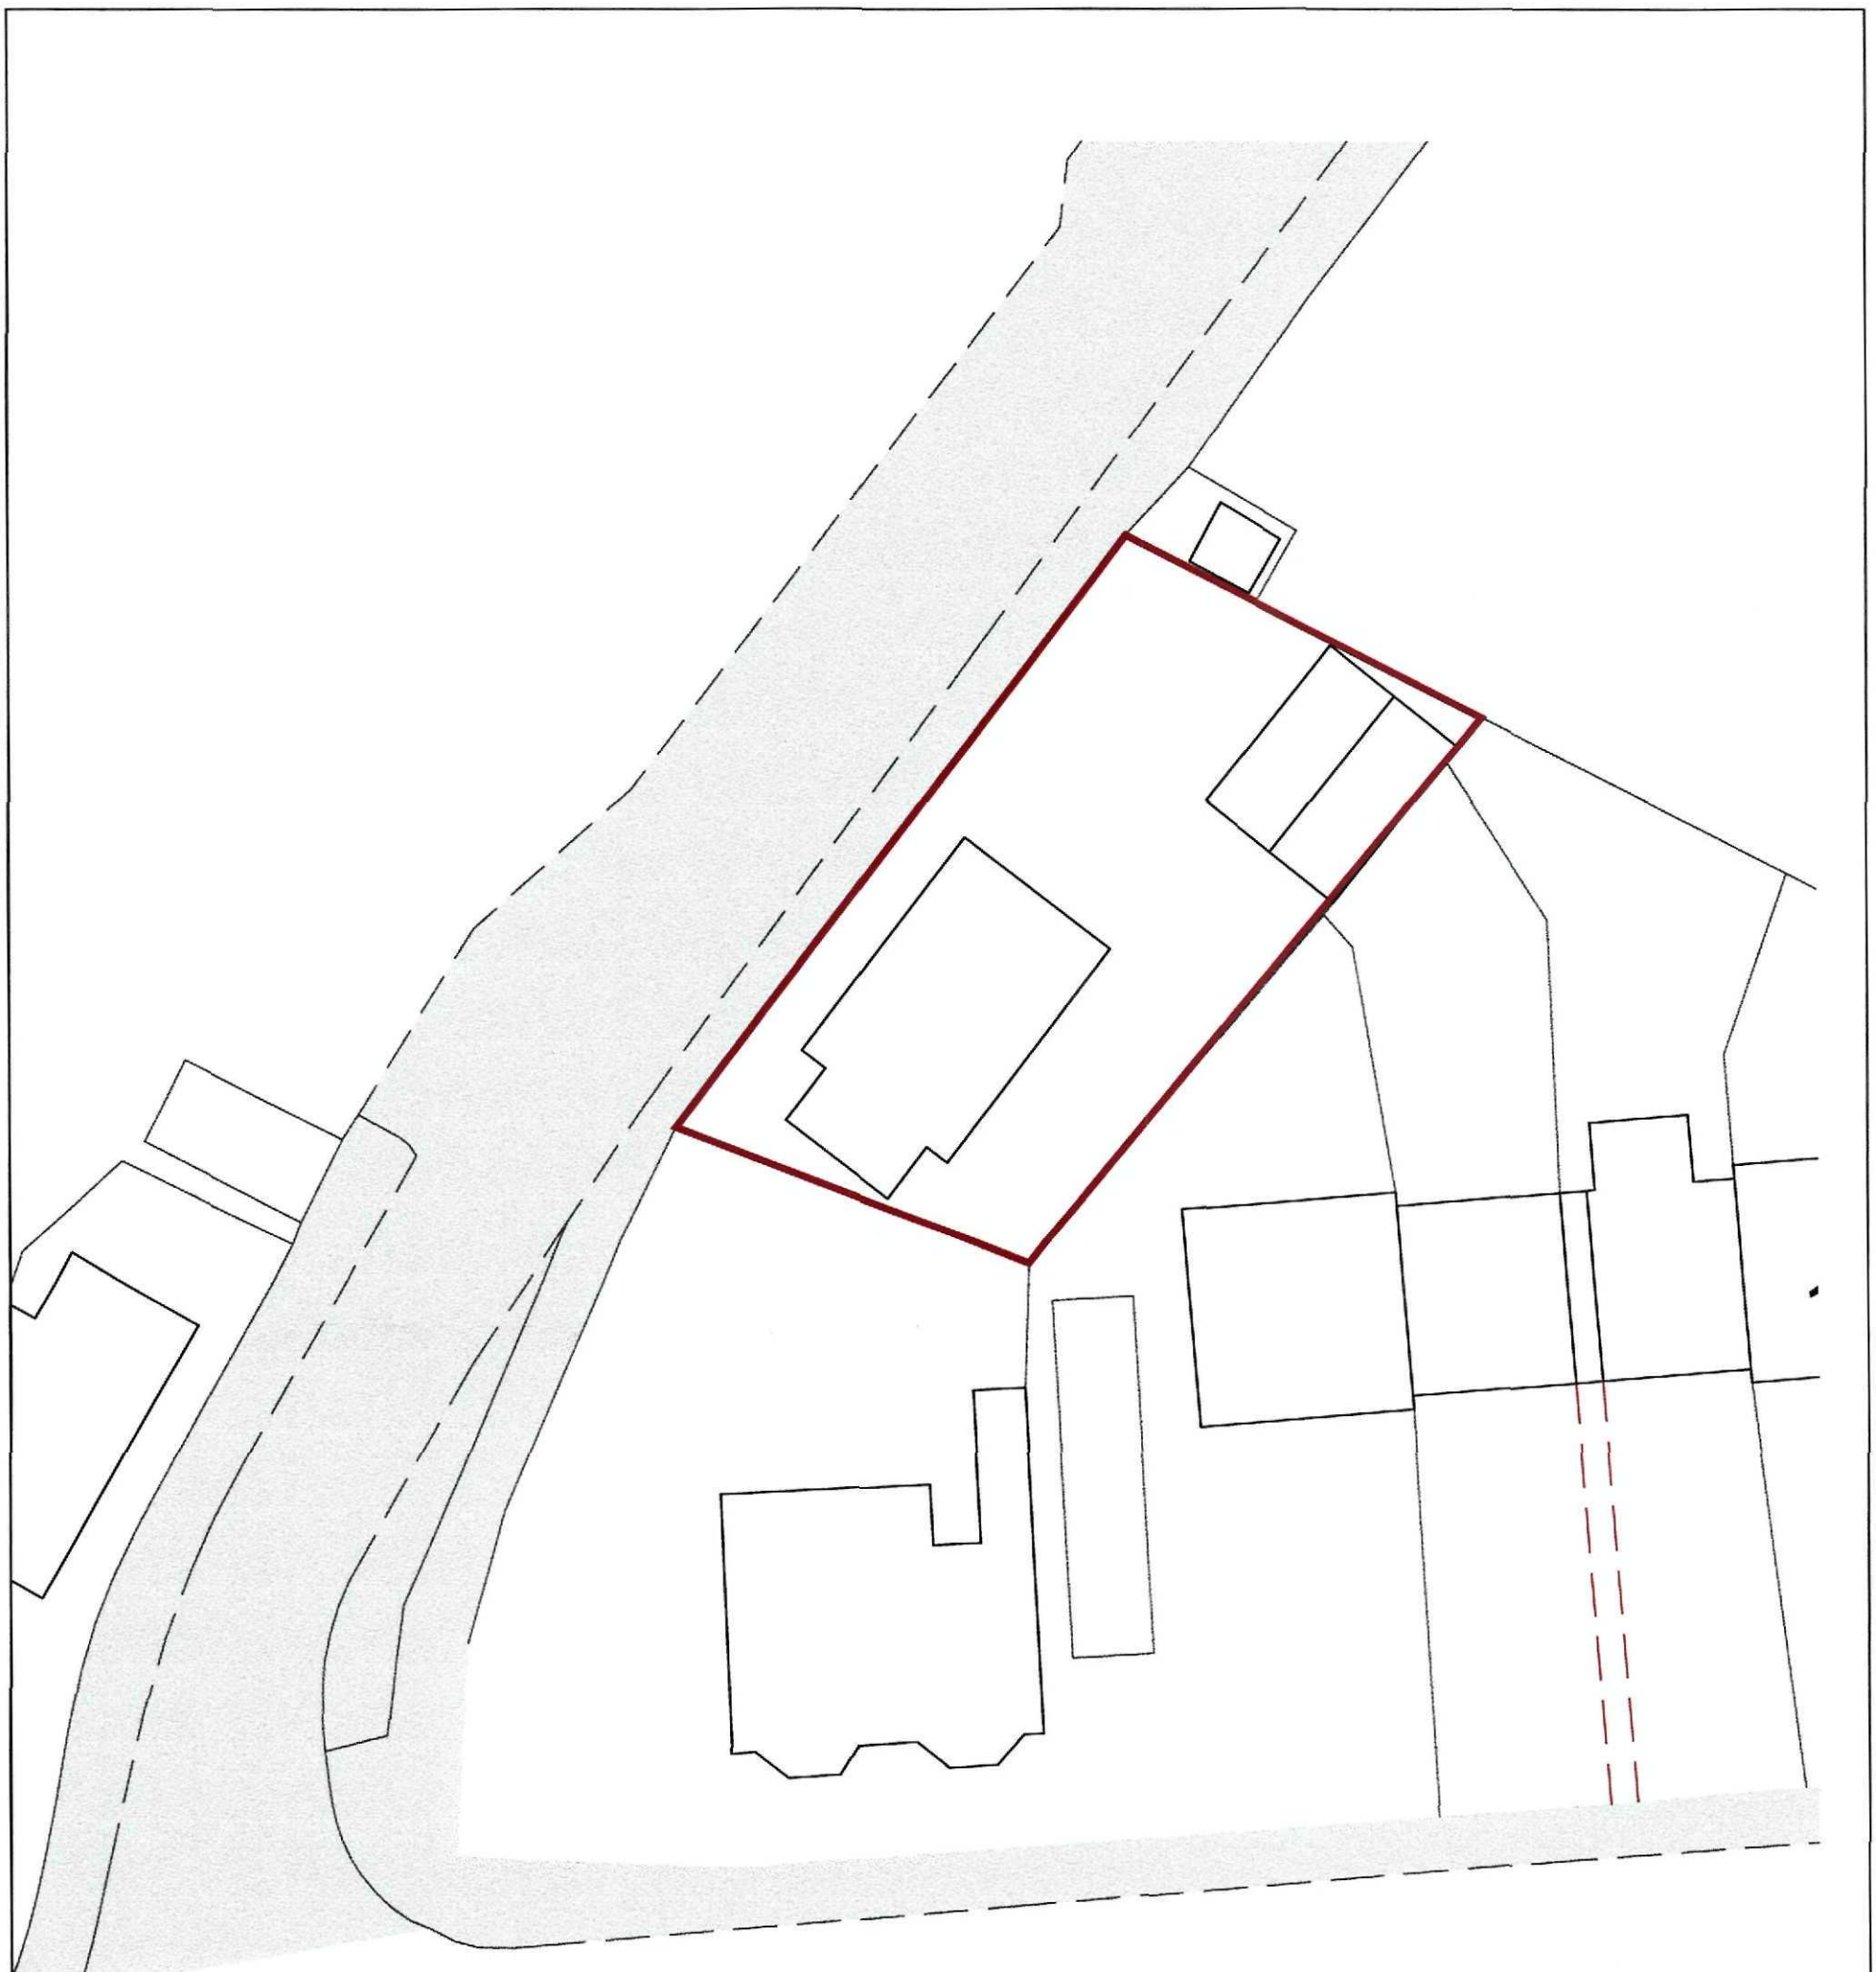

SHDC
Planning & Development
27 MAY 2010
Ref: 0453-10

Site Block Plan

Scale 1:250

N

remway Design Ltd
2nd Floor - 5B Sheepmarket
Spalding
PE11 1BH
Tel: 01775 768 921
e-mail: enquiries@remwaydesign.co.uk


Site :
Detached Garage at:
1 Roman Bank
Spalding

Client :
Mr M Crozier

Date : *****
Scale : as noted


Drawing No:
1903 - S2

Contractor to check all Dimensions on site prior to ordering materials / commencing work.Do Not Scale from this Drawing - If in doubt then please ask

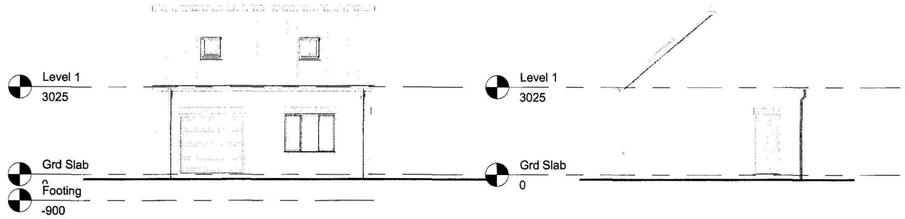


4 **Front Elevation**
1 : 100


2 **Side Elevation**
1 : 100

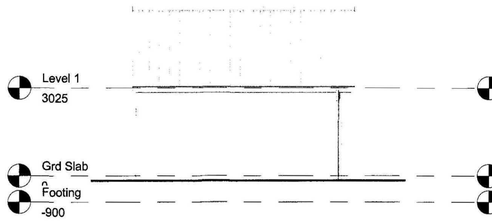


3 **Rear Elevation**
1 : 100

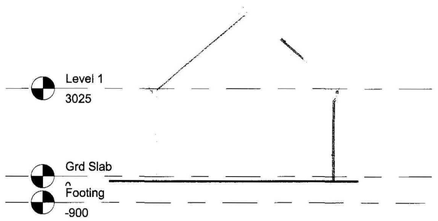


5 **Side**
1 : 100

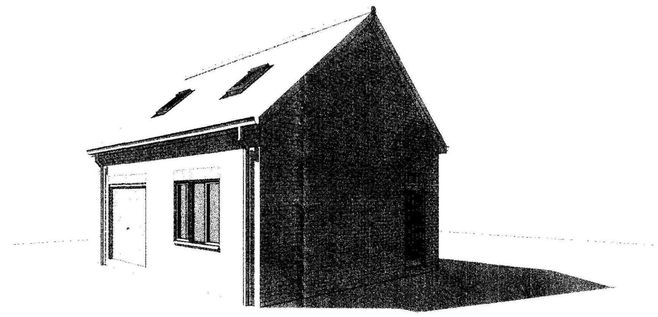

7 **3D View 2**

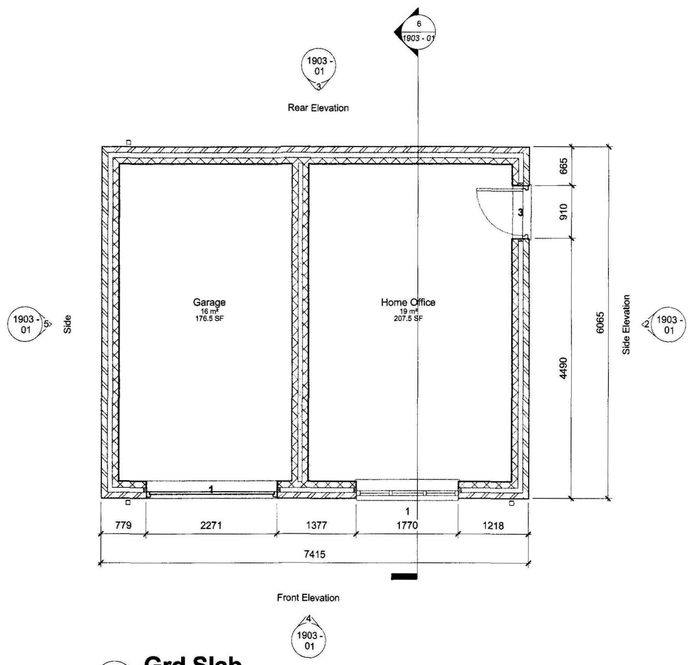

1 **Grd Slab**
1 : 50

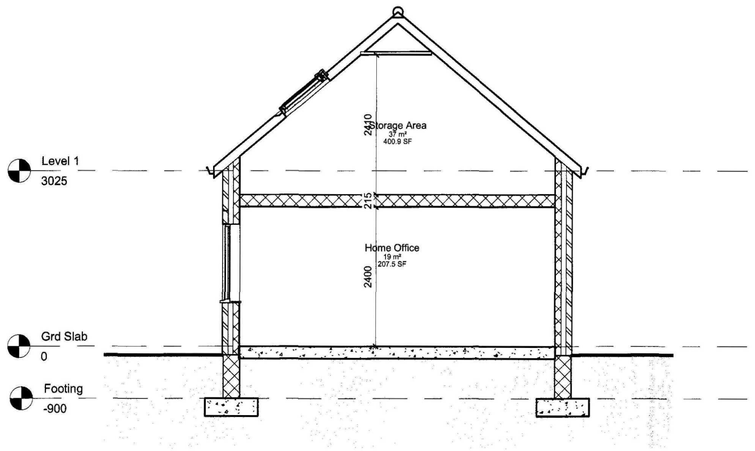

6 **Section 1**
1 : 50

Due to areas of the structure being covered, unexposed or otherwise inaccessible the notes / specifications of existing materials are subject to confirmation of site when it is feasible to expose the relevant areas of construction.

Planning & Development
27 NOV 2019
Ref. 0453-10

GENERAL CONDITIONS
Contractors are responsible for checking all dimensions on site when work commences and before ordering any materials.Any discrepancies should be brought to the attention of the Client for remedial action before commencing further.
All materials not specified to be of a standard suitable for the work proposed and be fit for purpose.All work to be in accordance with good building practise and all necessary BS codes for Workmanship on Building Sites.

Revisions

Client:
Mr M Crozier

Site:
Detached Garage with Home Office at 1 Roman Bank, Spalding

Drg Title:
Proposed Details

remway Design Ltd
2nd Floor - 5B Sheepmarket
Spalding
PE11 1BH
Tel : 01775 768 921
e-mail: enquiries@remwaydesign.co.uk

Drg Size	Drawing Number	Revision:
a1	1903 - 01	