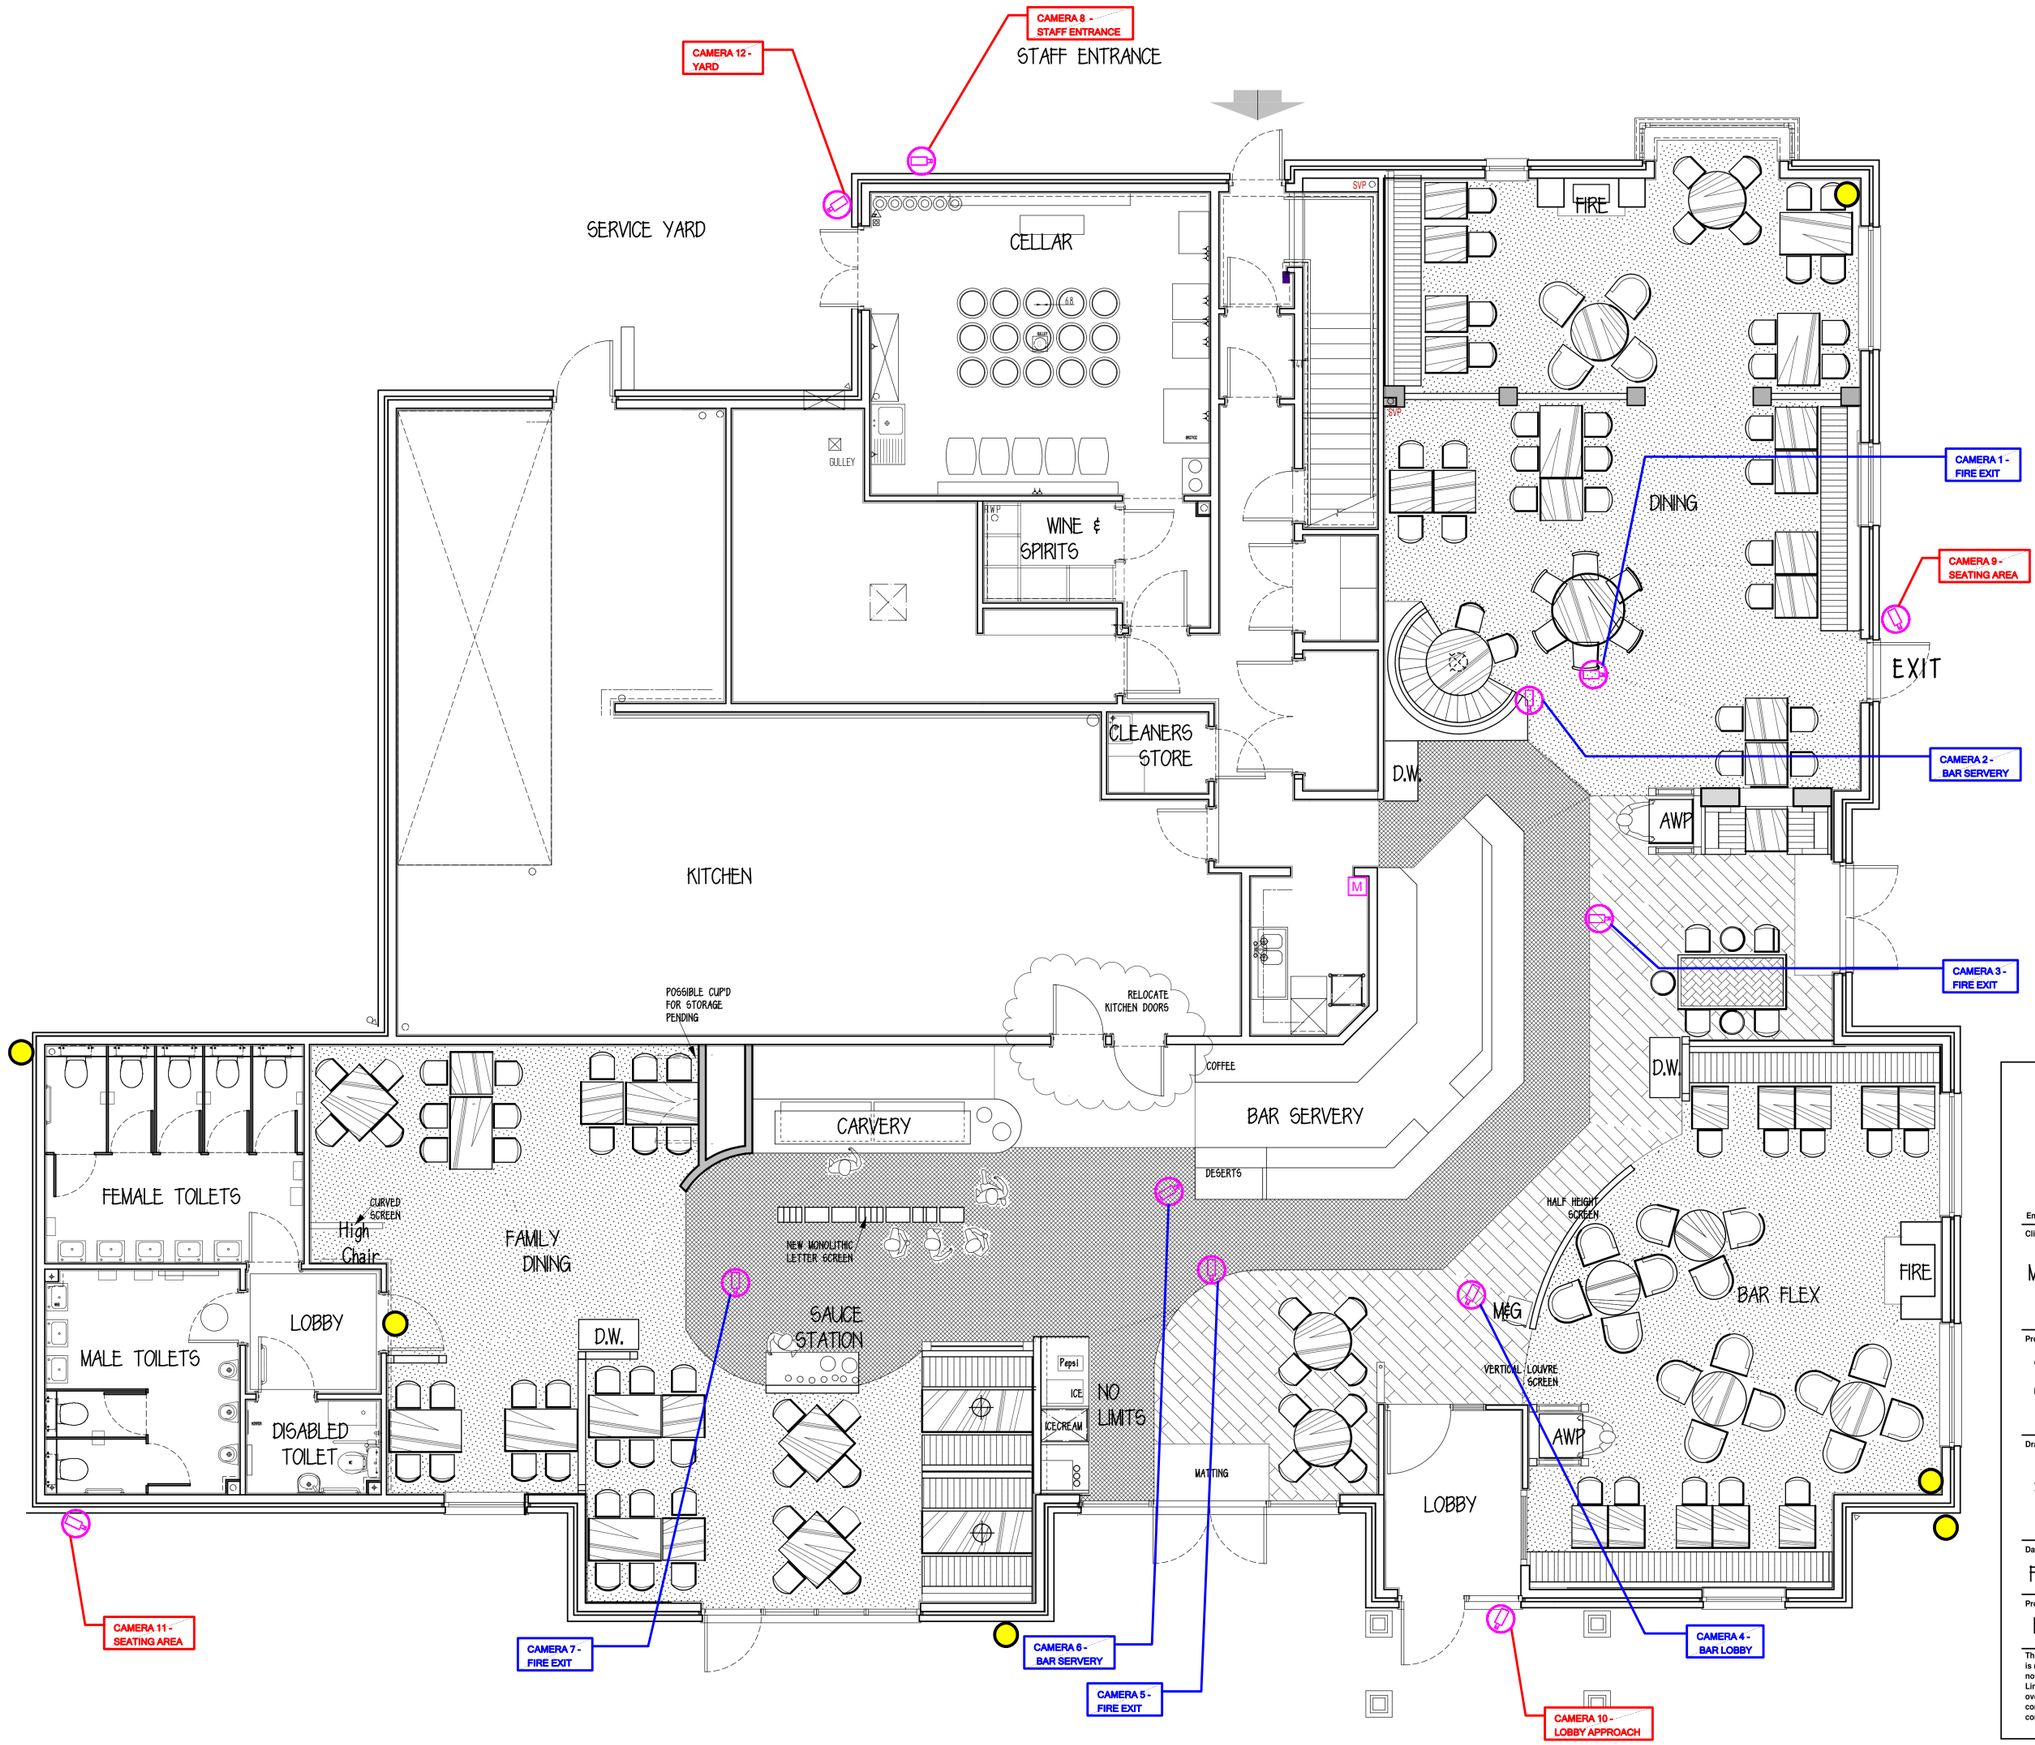



tyco

MARSTON'S -
TULIP QUEEN, SPALDING
CCTV - GROUND FLOOR
ENQUIRY 12155439 REV 1 KG

CCTV LEGEND

DVR — DVR

M — Monitor

CCTV Camera First Fix Position

CCTV Camera 2nd Fix Position

NOTE: CCTV CABLE TO BE INSTALLED ADJACENT TO OR WITHIN THE ELECTRICAL RISER. LOCATION TO BE CONFIRMED PRIOR TO INSTALL.


Link

DESIGN CONSULTANTS LTD

32 BRADFORD ST, BIRMINGHAM B5 6HX
Tel: +44(0)121 666 6726 Fax: +(0)121 666 6467
Email: enquiries@link-design.co.uk Web site: www.link-design.co.uk


Client

MARSTONS INNS & TAVERNS

Project

SPALDING
CARVERY MODEL 180

Drawing Title

PROPOSED PLAN

| Date | Scale | Drawn By |
|---|---|---|
| FEB 18 | 1:50 | |

| Project No | Drawing No | Revision |
|---|---|---|
| 1242 | 01 | |


This drawing is the property of Link Design Consultants Ltd. Copyright is reserved by them and the drawing is issued on the condition that it is not copied either wholly or in part without the consent in writing of Link Design Conultants Ltd. Figured dimensions to take preference over those scaled. all dimensions to be checked on site before any commencement of any shop drawings. This Drawing is to be read in conjunction with the specification.