

Copyright JWA Architects Limited
Do not scale

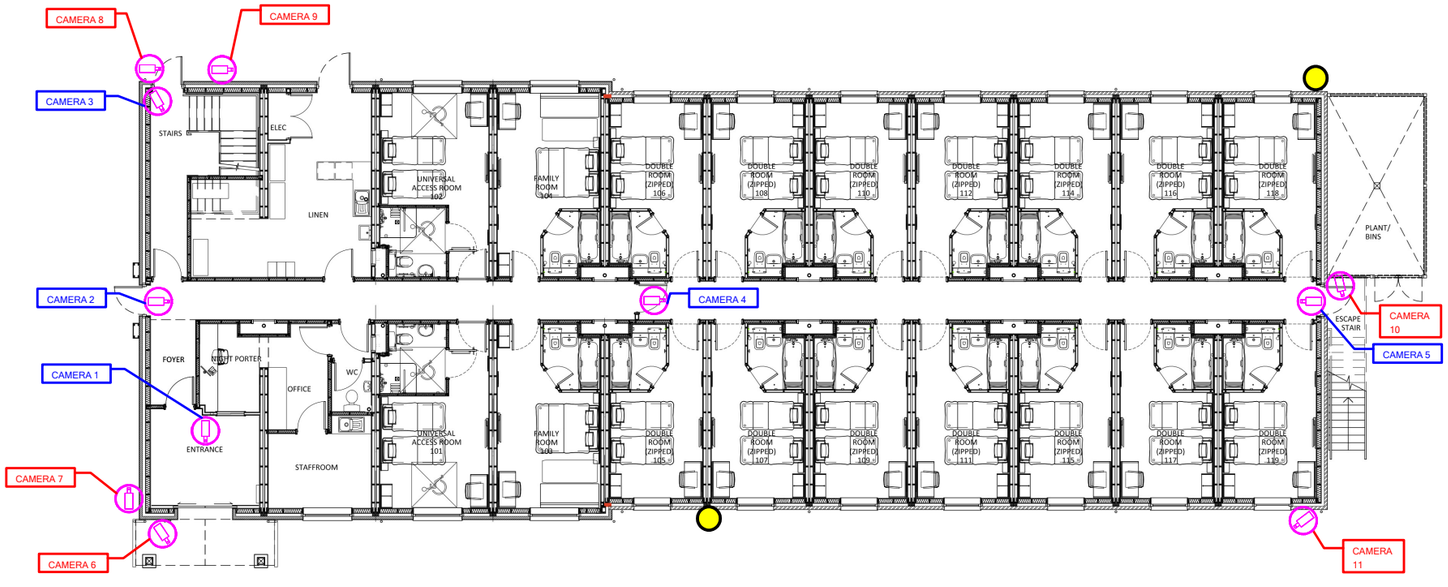

GROUND FLOOR: 18 BEDROOMS

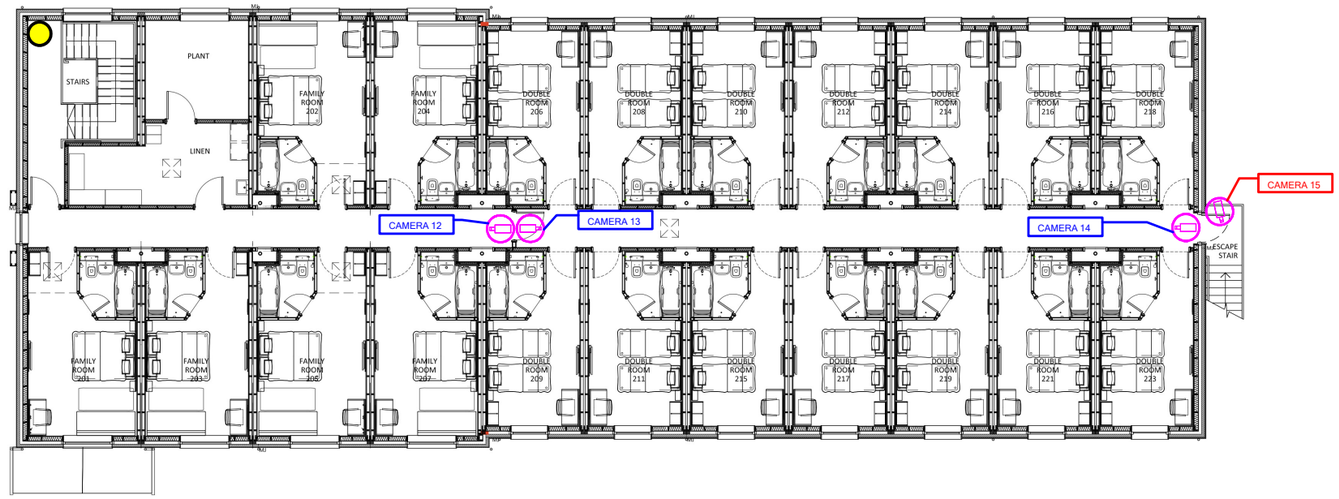

FIRST FLOOR: 20 BEDROOMS

tyco

MARSTON'S -
TULIP QUEEN LODGE,
SPALDING
CCTV - GROUND FLOOR
ENQUIRY 12155443 REV 1 KG

CCTV LEGEND

DVR — DVR

M — Monitor

CCTV Camera First Fix Position

CCTV Camera 2nd Fix Position

NOTE: CCTV CABLE TO BE INSTALLED ADJACENT TO OR WITHIN THE ELECTRICAL RISER. LOCATION TO BE CONFIRMED PRIOR TO INSTALL.

JWA Architects Limited
Robert Tresham House,
Clipston, Market Harborough,
Leicestershire LE16 9RZ

T +44 (0) 1858 525343
F +44 (0) 1858 525527
E office@jwa-architects.co.uk
W www.jwa-architects.co.uk

Client: Barnes Construction

Project: MARSTON'S INN
GATEWAY
SPALDING

Drawing: PROPOSED
GROUND & FIRST FLOOR PLAN

Purpose: PLANNING
Scale: 1:100@A1
Dwg. No: J8954/61

Date: 20.09.17
Drawn: MRK
Revision: /