

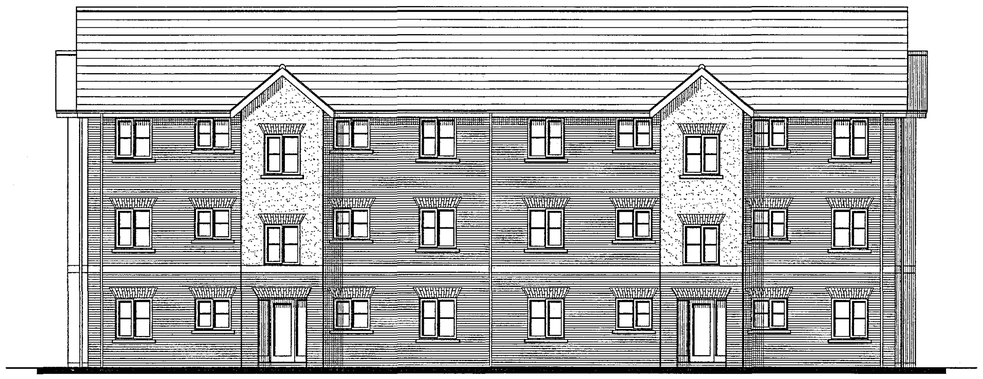



Front Elevation

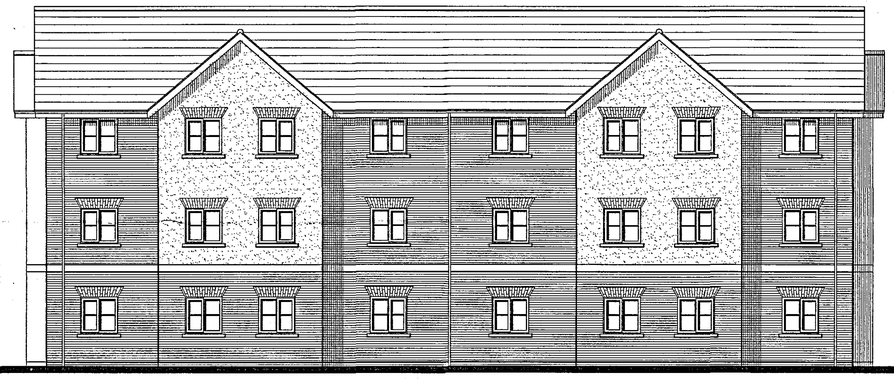


Rear Elevation

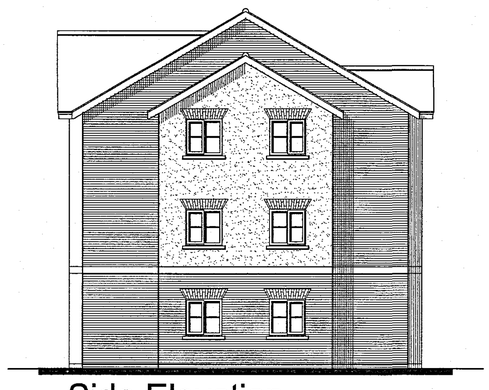


Side Elevation

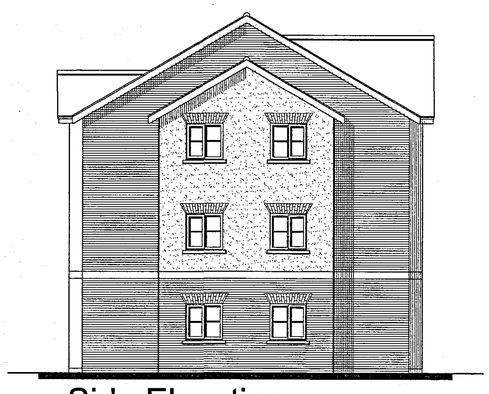


Side Elevation

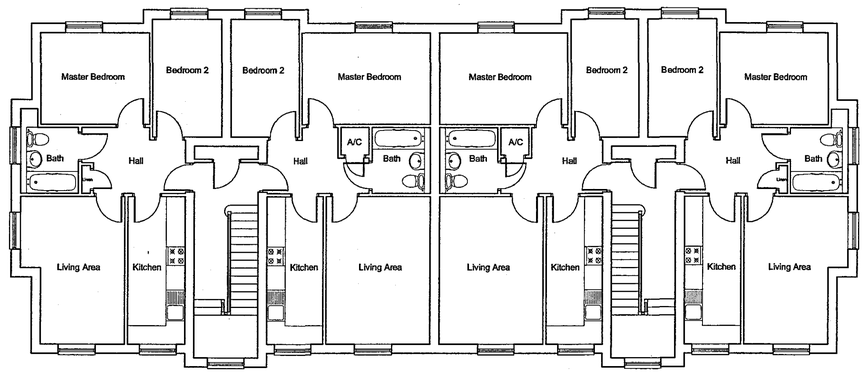

Second Floor Plan

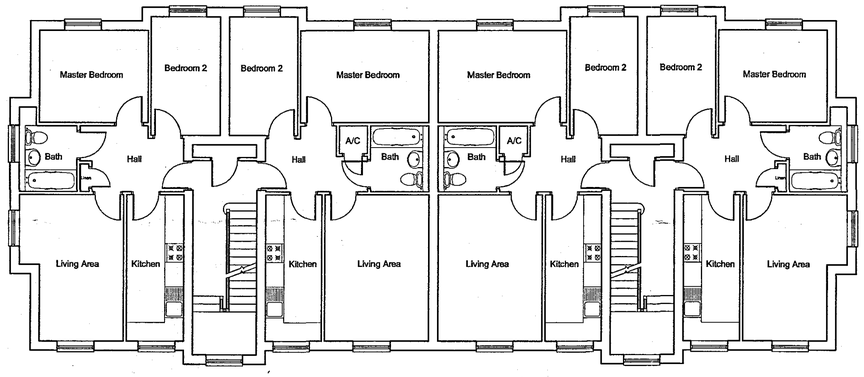

First Floor Plan

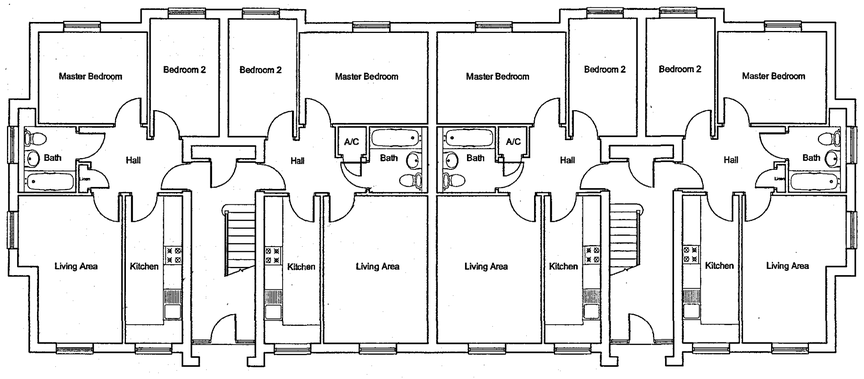

Ground Floor Plan

SUPERSEDED

NOTES

Do not scale directly from this drawing. All discrepancies are to be brought to the attention of the below office.

The copyright to this drawing is owned by Allison Homes Eastern Limited.

DRAWING
05 APR 2007
ISSUED

0458/07

DESCRIPTION	DATE

REVISIONS

PROJECT
Wygate Park South
RM 1

DRAWING
Affordable Housing Apartments (Block A)

SCALE 1:100 @ A1	DRAWING NO. A101-AA-DS01
DATE 08/ 03/ 07	
DRAWN KB	
CHECKED	

ALLISON Homes
Holland Place, Wardentree Park, Pinchbeck, Spalding, Lincolnshire, PE11 3ZN
T: (01775) 724701 F: (01775) 762153
Allison Homes Eastern Limited is a Kier Residential Company.