




street scene to public open space 1:200

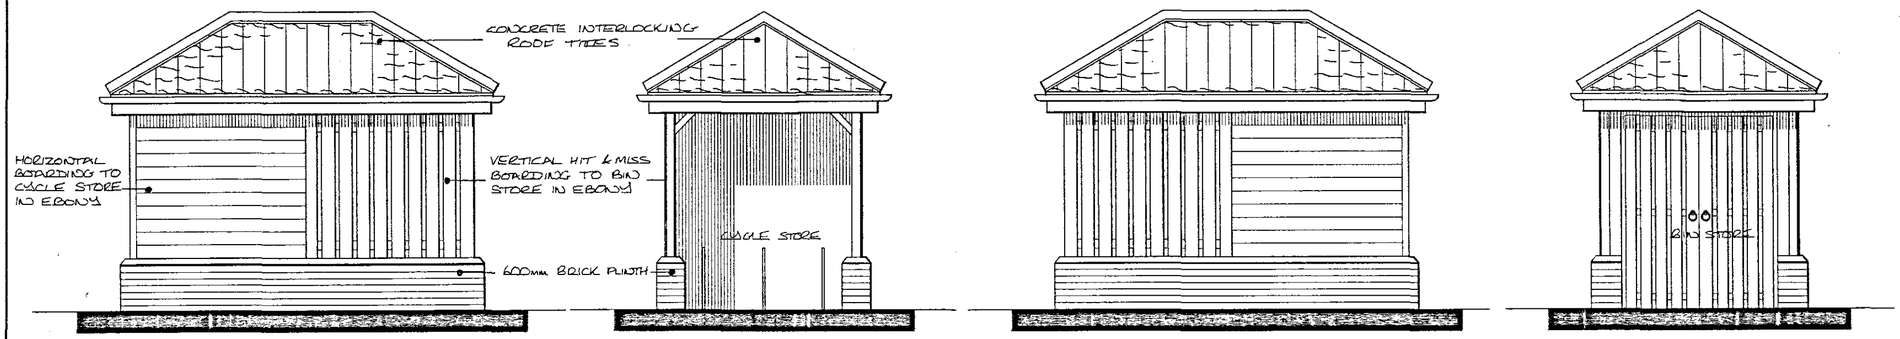

Front Elevation | Side Elevation | Rear Elevation | Side Elevation

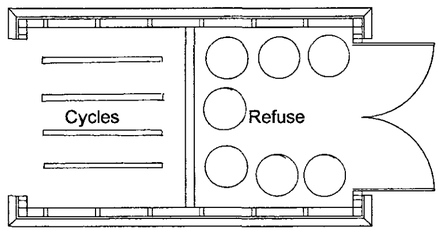

Floor Plan

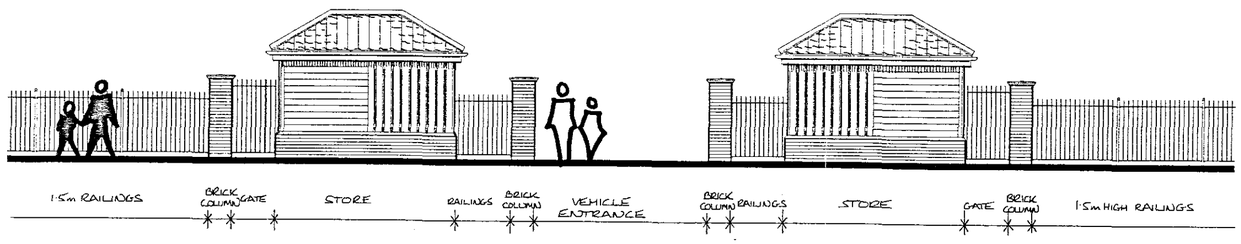

cycle/bin store 1:50

AMENDED PLAN
Ref. A1

Date:	Description:		
21/06/07	REVISED STREET SCENE & STORE DESIGN	A	ML

REVISIONS

ALLISON Homes

Allison House, Banbury Close, West Elloe Avenue
Spalding, Lincs. PE11 2BS

Telephone (01775) 724701 · Fax (01775) 762153
email: headoffice@allisonhomes.org

Allison Homes Eastern Limited is a Kier Residential company.

SHDC
Planning & Development
21 JUN 2007
Ref: 0458/07

Project:
Wygate Park South
RM1 Phase2

Drawing Title:
Street Scene &
Cycle/Bin Store Design

Date:	Scales:
05:04:07	1:50 ::200
Reference No: A101	**Drawn:**
Drawing No: DS/01	**Revision:** A

Do not scale directly from this drawing. All discrepancies to be brought to the attention of the above office.

Summit DS (UK) 992448A

DETERMINED
PLAN