



LONGITUDINAL SECTION to M & S


WEST ELEVATION TO NEW AVENUE

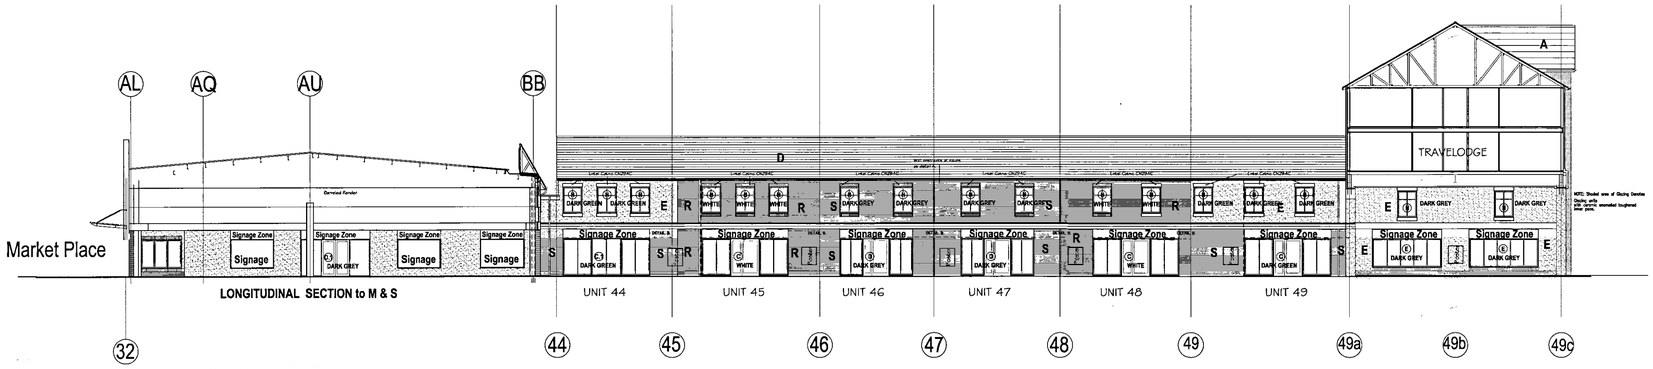


EAST ELEVATION TO NEW AVENUE

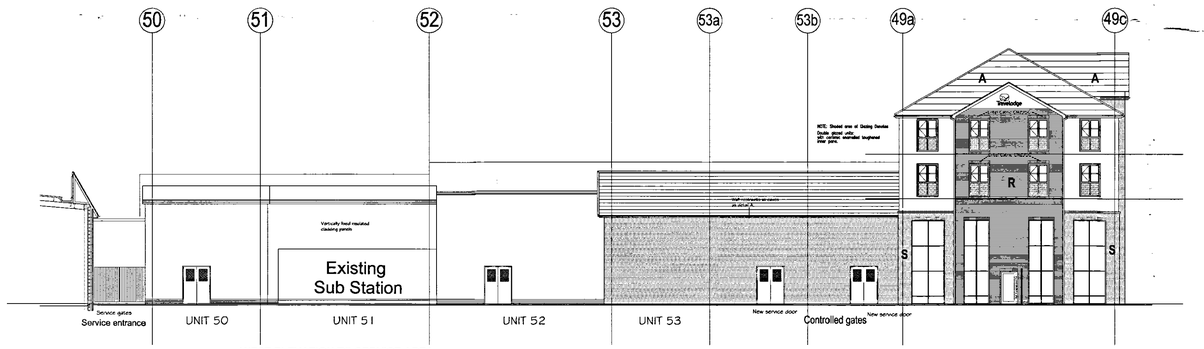

WEST ELEVATION TO SERVICE AREA
Alternative with part cladding.

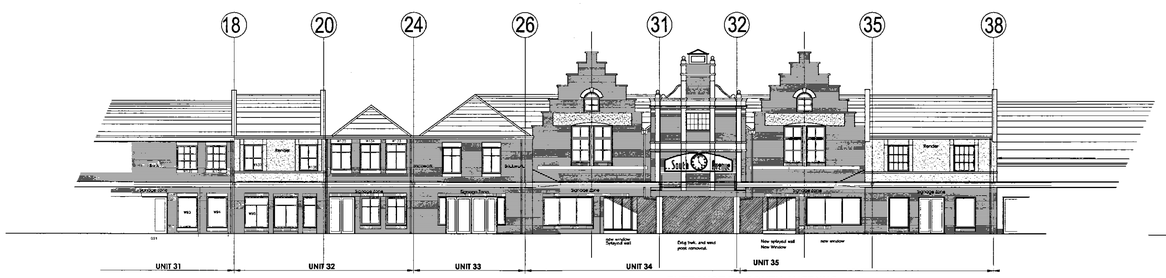

ENTRANCE TO SOUTH AVEENUE

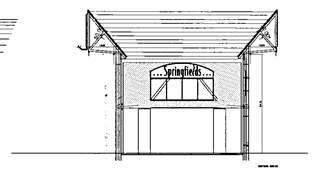

ELEVATION TO Break through

SCHEDULE OF MATERIALS
SEE ALSO IMAGING AND SAMPLE

ROOF
REDLAND
A REGENT SLATE GREY
B REGENT TUDOR BROWN
C REGENT FARMHOUSE RED
D MINI STONE WOLD SLATE GREY

FLAT ROOF
G KINGSPAN KS1000RW GOOSEWING GREY

WALLS
BRICKS
R RED BANBURY MULTI RED STOCK T6DR
S BUFF BANBURY BUFF STOCK T4DR
T BROWN IBSTOCK CATTYBROOK BRUNSWICK AUTUMN
E RENDER FINISH WHITE

PANELLING SERVICE AREAS
V KINGSPAN KS 1000RW COLOUR BEIGE _ HONESTY

TMIBER BOARDINGW HORIZONTAL CLOSE BOARDING
STAIN FINISH LIGHT OAK
FEATURES STAIN WANUT

WINDOWS
WHITE
FIRST FLOOR PAINTED SOFTWOOD
PDOWDER COATED ALUMINIUM SHOPFRONTS
AND DOORS
Dark Grey, Dark Green, White
300x300 CLEAR GLASS BLOCKS, GREY MORTAR

DOORS
GREEN
SERVICE YARD PAINT FINISH BUCKINGHAM

PAVINGS
BEIGE
Y MARSHALLS PERFECTA PAVING 450x450
CONTRASTING PATTERN COLOUR

pavings

SHDC
Planning & Development
- 3 APR 2008
Ref: 0459/08

DETERMINED PLAN

Revision:	Date:	Drawn:	Checked:
J	29-3-07	S Bush	SB

Entrance screens revised unit 53 for subdivision
2 no rear service doors & 1 gate to west elev. Add arcade elev.
Revise arcade shopfronts & break through from Market Sq.

Revision:	Date:	Drawn:	Checked:
H	21.02.08	P.D.White	P.D.White

Shopfront doors updated to achieve clear opening required,
Door/ Window references updated to suit HWA latest drawings.

Revision:	Date:	Drawn:	Checked:
G	12.02.08	P.D.White	P.D.White

Window fenestration amended to suit scheme development.
Plant room louvres revised, Travelodge External signage added ,
M&S breakthrough updated, TL west windows adjusted.

Revision:	Date:	Drawn:	Checked:
F	12.12.07	CJM	P.D.White

Lintels and restraints added to 3E requirements, Additional
Unit added to East elevation and openings amended,
Fenestration to feature gables amended, Glazed canopy
extended under TL undercroft.

Revision:	Date:	Drawn:	Checked:
E	05.12.07	CJM	P.D.White

RWP positions indicated to Travelodge.

Revision:	Date:	Drawn:	Checked:
D	21.11.07	CJM	P.D.White

Ceramic coated glass to low level windows updated.

Revision:	Date:	Drawn:	Checked:
C	13.11.07	CJM	P.D.White

Service yard elevation updated to suit IB requirements.

Revision:	Date:	Drawn:	Checked:
B	09.09.07	CJM	P.D.White

Elevations updated in line with IB comments, Glass Blocks
removed, shopfronts revised, Timber cladding GL50-51.
Shopfront refs and colours added, Undercroft ceiling dropped.

Revision:	Date:	Drawn:	Checked:
A	07.09.07	CJM	P.D.White

Partition specification amended between rooms to 125mm o/a.

Project:
SPRINGFIELDS PHASE 2
SPALDING

INTERSERVE BUILDING

Elevations-Sections (Sheet 1)

Interserve Building

Drawing No: 3729-2-GA33 J

Date:26.7.07 Scale:1-100 Drawn:C.J.MoorhouseChecked:

CAD Ref: P:/3729(Interserve) Spalding Phase2/CAD/Construction/GA/3729-2-GA33

Note: Do not scale from this drawing. All dimensions to be checked on-site.

Watson Batty Architects Limited
Shires House, Shires Road
Guiseley, Leeds LS20 8EU

T: 01943 876 665
F: 01943 882 300
E: enquiries@watsonbatty.com
W: www.watsonbatty.com

WATSON BATTY architects

redefining space • delivering the vision

Copyright © Watson Batty Architects Limited