



EAST ELEVATION TO NEW AVENUE

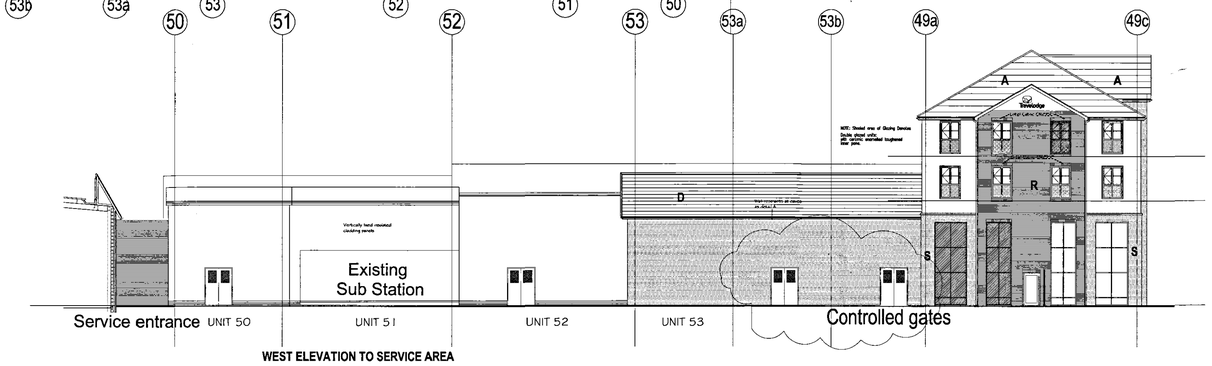

WEST ELEVATION TO SERVICE AREA

Alternative with part cladding.

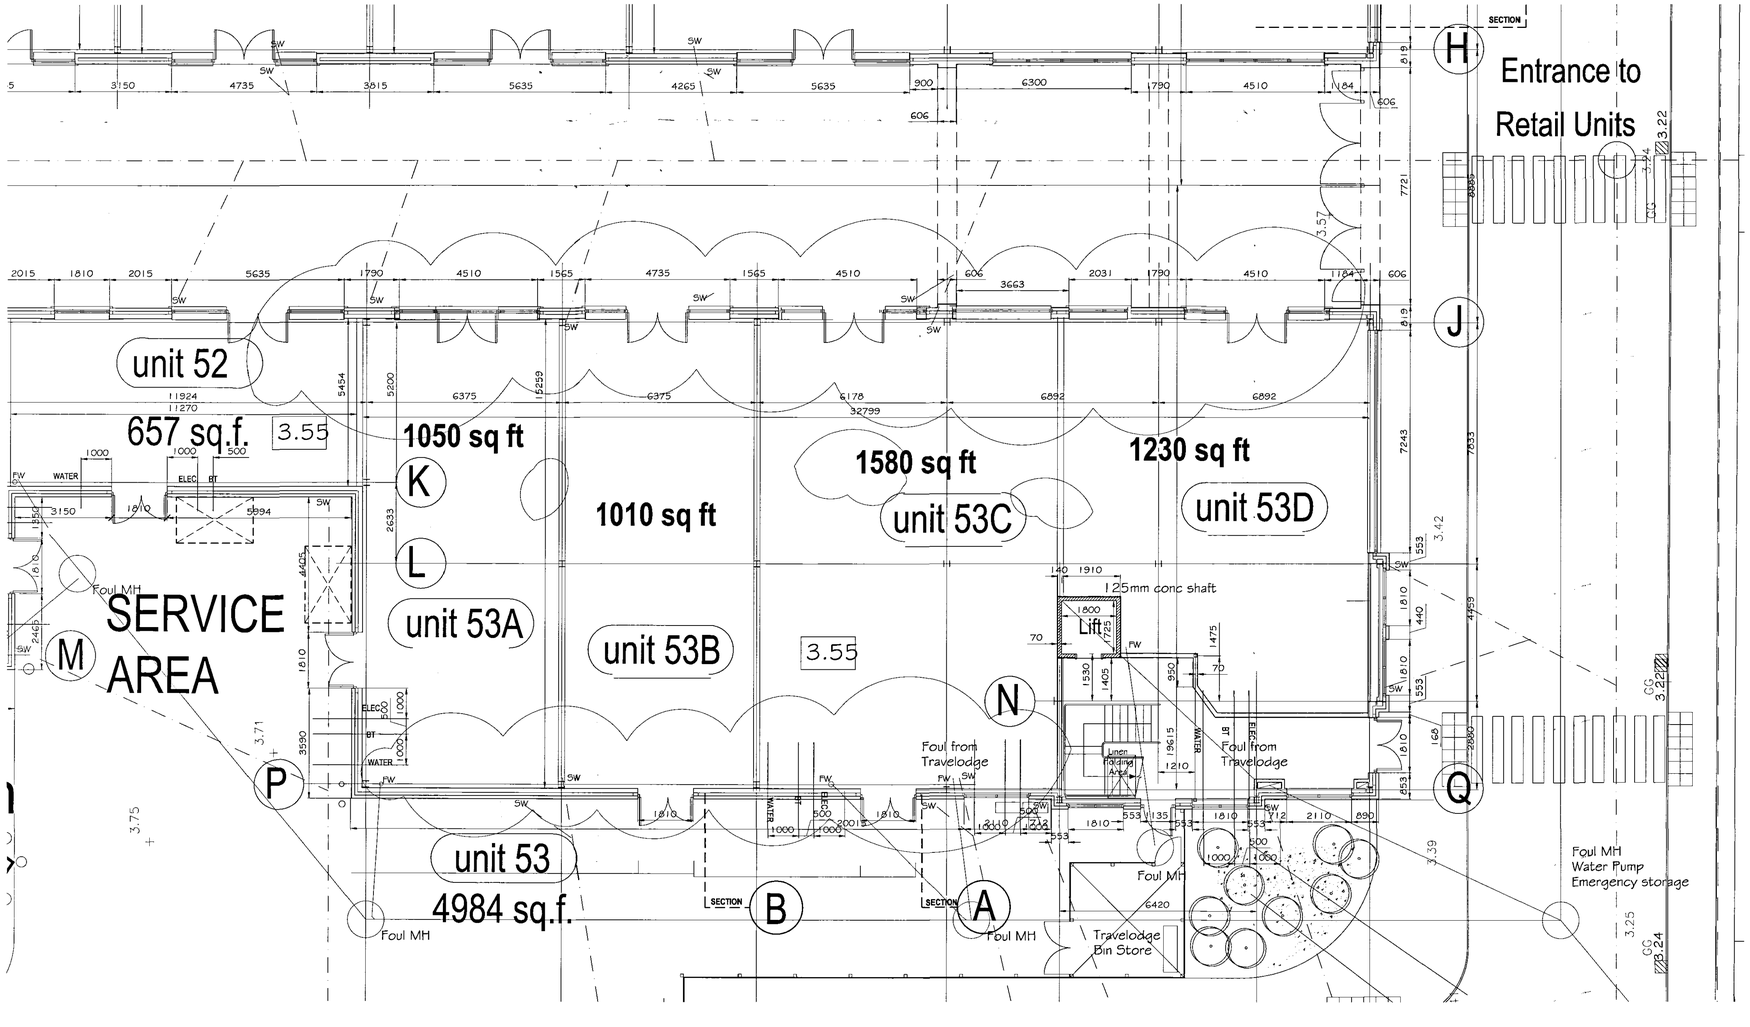

SCHEDULE OF MATERIALS
SEE ALSO IMAGING AND SAMPLE

ROOF
REDLAND
A REGENT SLATE GREY
B REGENT TUDOR BROWN
C REGENT FARMHOUSE RED
D MINI STONE WOLD SLATE GREY

FLAT ROOF
G KINGSPAN KS1000RW GOOSEWING GREY

WALLS
BRICKS
R RED BANBURY MULTI RED STOCK T6DR
S BUFF BANBURY BUFF STOCK T4DR
T BROWN IBSTOCK CATTYBROOK BRUNSWICK AUTUMN
E RENDER FINISH WHITE

PANELLING SERVICE AREAS
V KINGSPAN KS 1000RW COLOUR BEIGE _ HONESTY

TMIBER BOARDING W HORIZONTAL CLOSE BOARDING
STAIN FINISH LIGHT OAK
FEATURES STAIN WANUT

WINDOWS WHITE
FIRST FLOOR PAINTED SOFTWOOD

PDOWDER COATED ALUMINIUM SHOPFRONTS AND DOORS
Dark Grey, Dark Green, White
300x300 CLEAR GLASS BLOCKS, GREY MORTAR

DOORS GREEN
SERVICE YARD PAINT FINISH BUCKINGHAM

PAVINGS BEIGE
Y MARSHALLS PERFECTA PAVING 450x450
CONTRASTING PATTERN COLOUR

pavings

SPLIT OF UNIT 53

Split unit 53 into 4 units as indicated with metal jumbo stud partitions with fire line board & insulation both sides.
Revise the shop fronts to the south avenue as indicated. Briefly by substituting doors & shop fronts for shop fronts only. Split one window where partition abuts with masonry.
New external service door to units 53B & 53C

Utilities
New Electricity, water & BT duct to Units 53B, 53C & 53C
New Foul stub stack to units 53A, 53B, 53C & utilize foul stack from above for unit 53D
Allow for footfall interface to all units etc
Allow for paladin encl for each Unit

Project:
SPRINGFIELDS RETAIL OUTLETS
CAMEL GATE SPALDING
PHASE 2

INTERSERVE BUILDING

SPLITTING OF UNIT53 into 4

Interserve Building

Drawing No: 3729-2-GA42

Date:26.7.07 Scale:1-100 Drawn:C.J.MoorhouseChecked:

CAD Ref: P:/3729(Interserve) Spalding Phase2/CAD/Construction/GA/3729-2-GA33

Note: Do not scale from this drawing. All dimensions to be checked on-site.

Watson Batty Architects Limited
Shires House, Shires Road
Guiseley, Leeds LS20 8EU

T: 01943 876 665
F: 01943 882 300
E: enquiries@watsonbatty.com
W: www.watsonbatty.com

WATSON BATTY architects

ISO 9001:2000

INVESTOR IN PEOPLE

Copyright © Watson Batty Architects Limited

redefining space ▪ delivering the vision