
COPYRIGHT OF THIS DRAWING BELONGS TO LINDUM GROUP LTD AND ITS SUBSIDIARY AND ASSOCIATED COMPANIES AND NO PART THEROF MAY BE REPRODUCED OR UTILISED IN ANY WAY WITHOUT THE PRIOR WRITTEN CONSENT OF LINDUM GROUP LTD

NO DIMENSIONS ARE TO BE SCALED FROM THIS DRAWING USE FIGURED DIMENSIONS ONLY

Rev	Description	Date
A	Layout & Elevations altered as per client comments	27.03.19
B	Layout altered	08.04.19

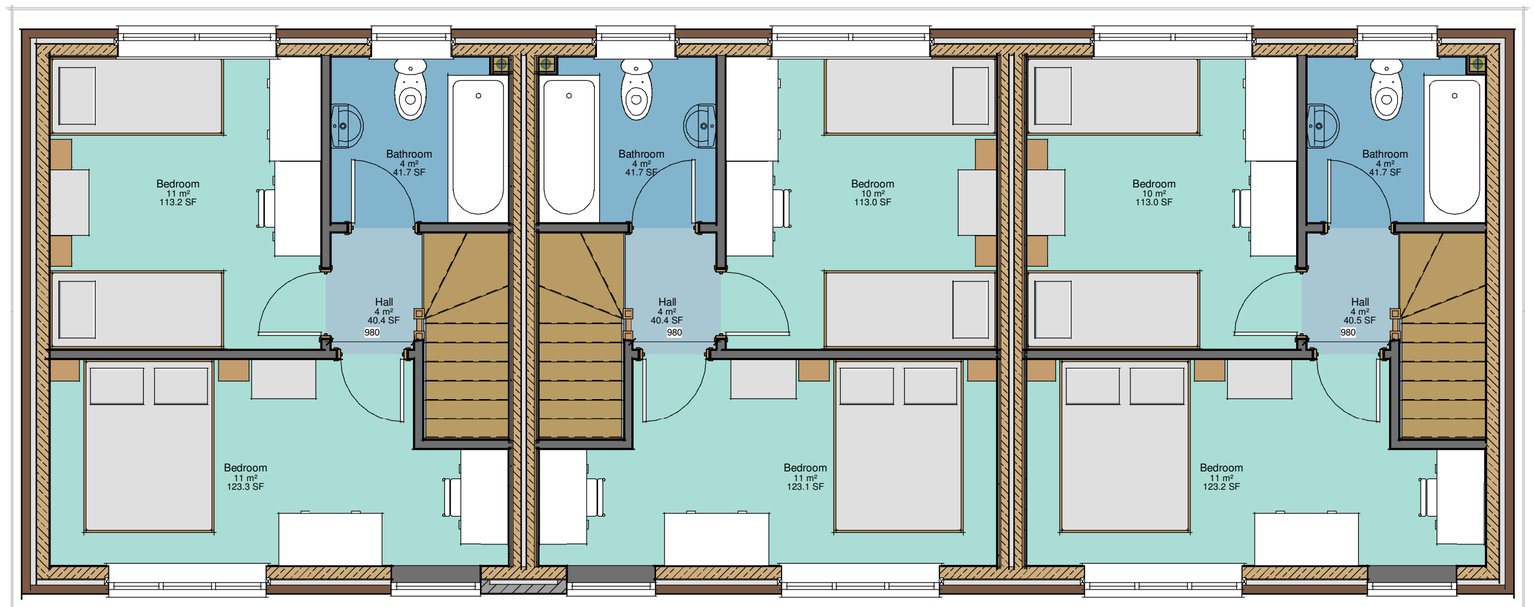


By Room Name Legend

Bathroom | Bedroom | Hall

3 02 - Second Floor GA

1 : 50

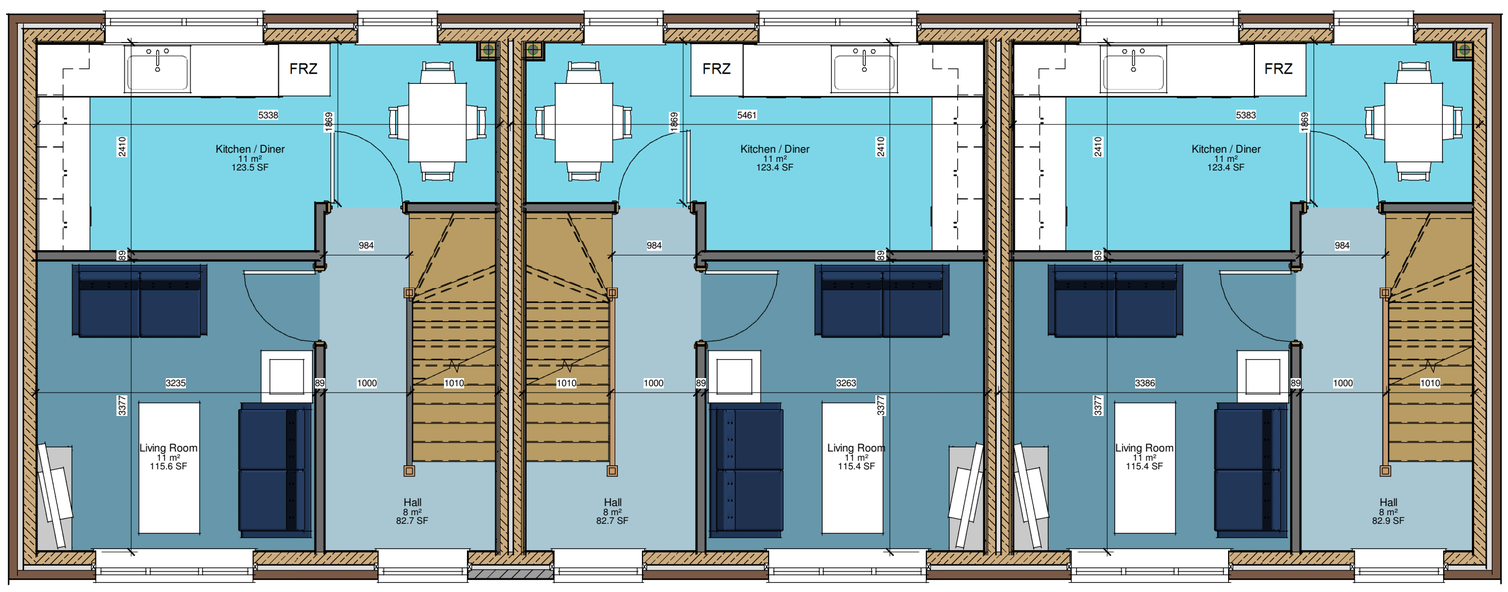


By Room Name Legend

Hall | Living Room | Kitchen / Diner

2 01 - First Floor GA

1 : 50

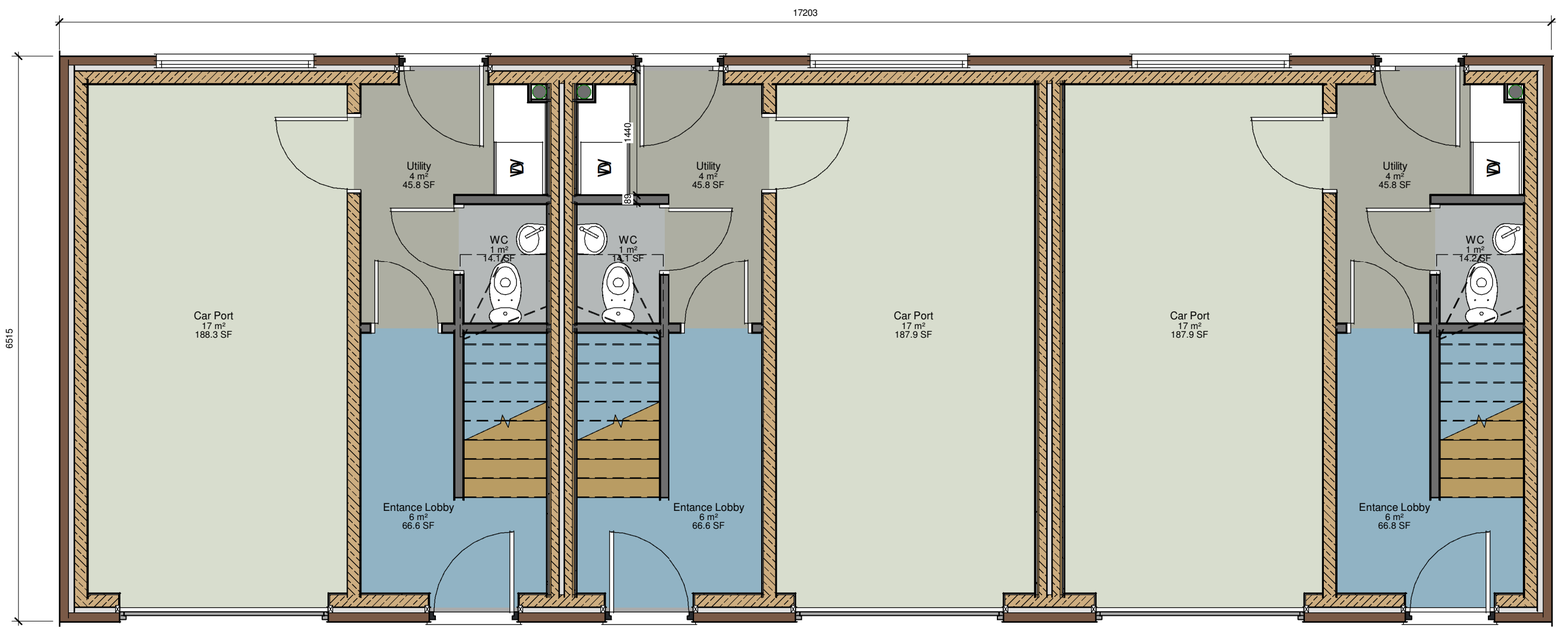

By Room Name Legend

Car Port | Entance Lobby | Utility | WC

1 00 - Ground Floor GA

1 : 50

Internal Floor Area =93 m² Over Three Stories (Sacrificial Ground Floor)

Lindum Business Park, Station Road
North Hykeham, Lincoln LN6 3QX
Tel: 01522 500300
E-mail: design@lindumgroup.co.uk
Web: www.lindumgroup.co.uk

client
Longhurst

project
Affordable Housing Scheme
Former Welland Hospital Site
Spalding

drawing
Floor Plans

3 Story 2 Bed - Semi Detached Units

scale	date

drawn	checked
SJP	MPC

drawing no.	revision
JV_149_ 15	B