COPYRIGHT


COPYRIGHT OF THIS DRAWING BELONGS TO LINDUM GROUP LTD AND ITS SUBSIDIARY AND ASSOCIATED COMPANIES AND NO PART THEREOF MAY BE REPRODUCED OR UTILISED IN ANY WAY WITH OUT WRITTEN CONSENT OF LINDUM GROUP LTD.

NO DIMENSIONS ARE TO BE SCALED FROM THIS DRAWING. USE FIGURED DIMENSIONS ONLY

Rev	Description	Date
E	Road layout updated. General update	08.04.19
F	General update	10.04.19

ndmill

Court

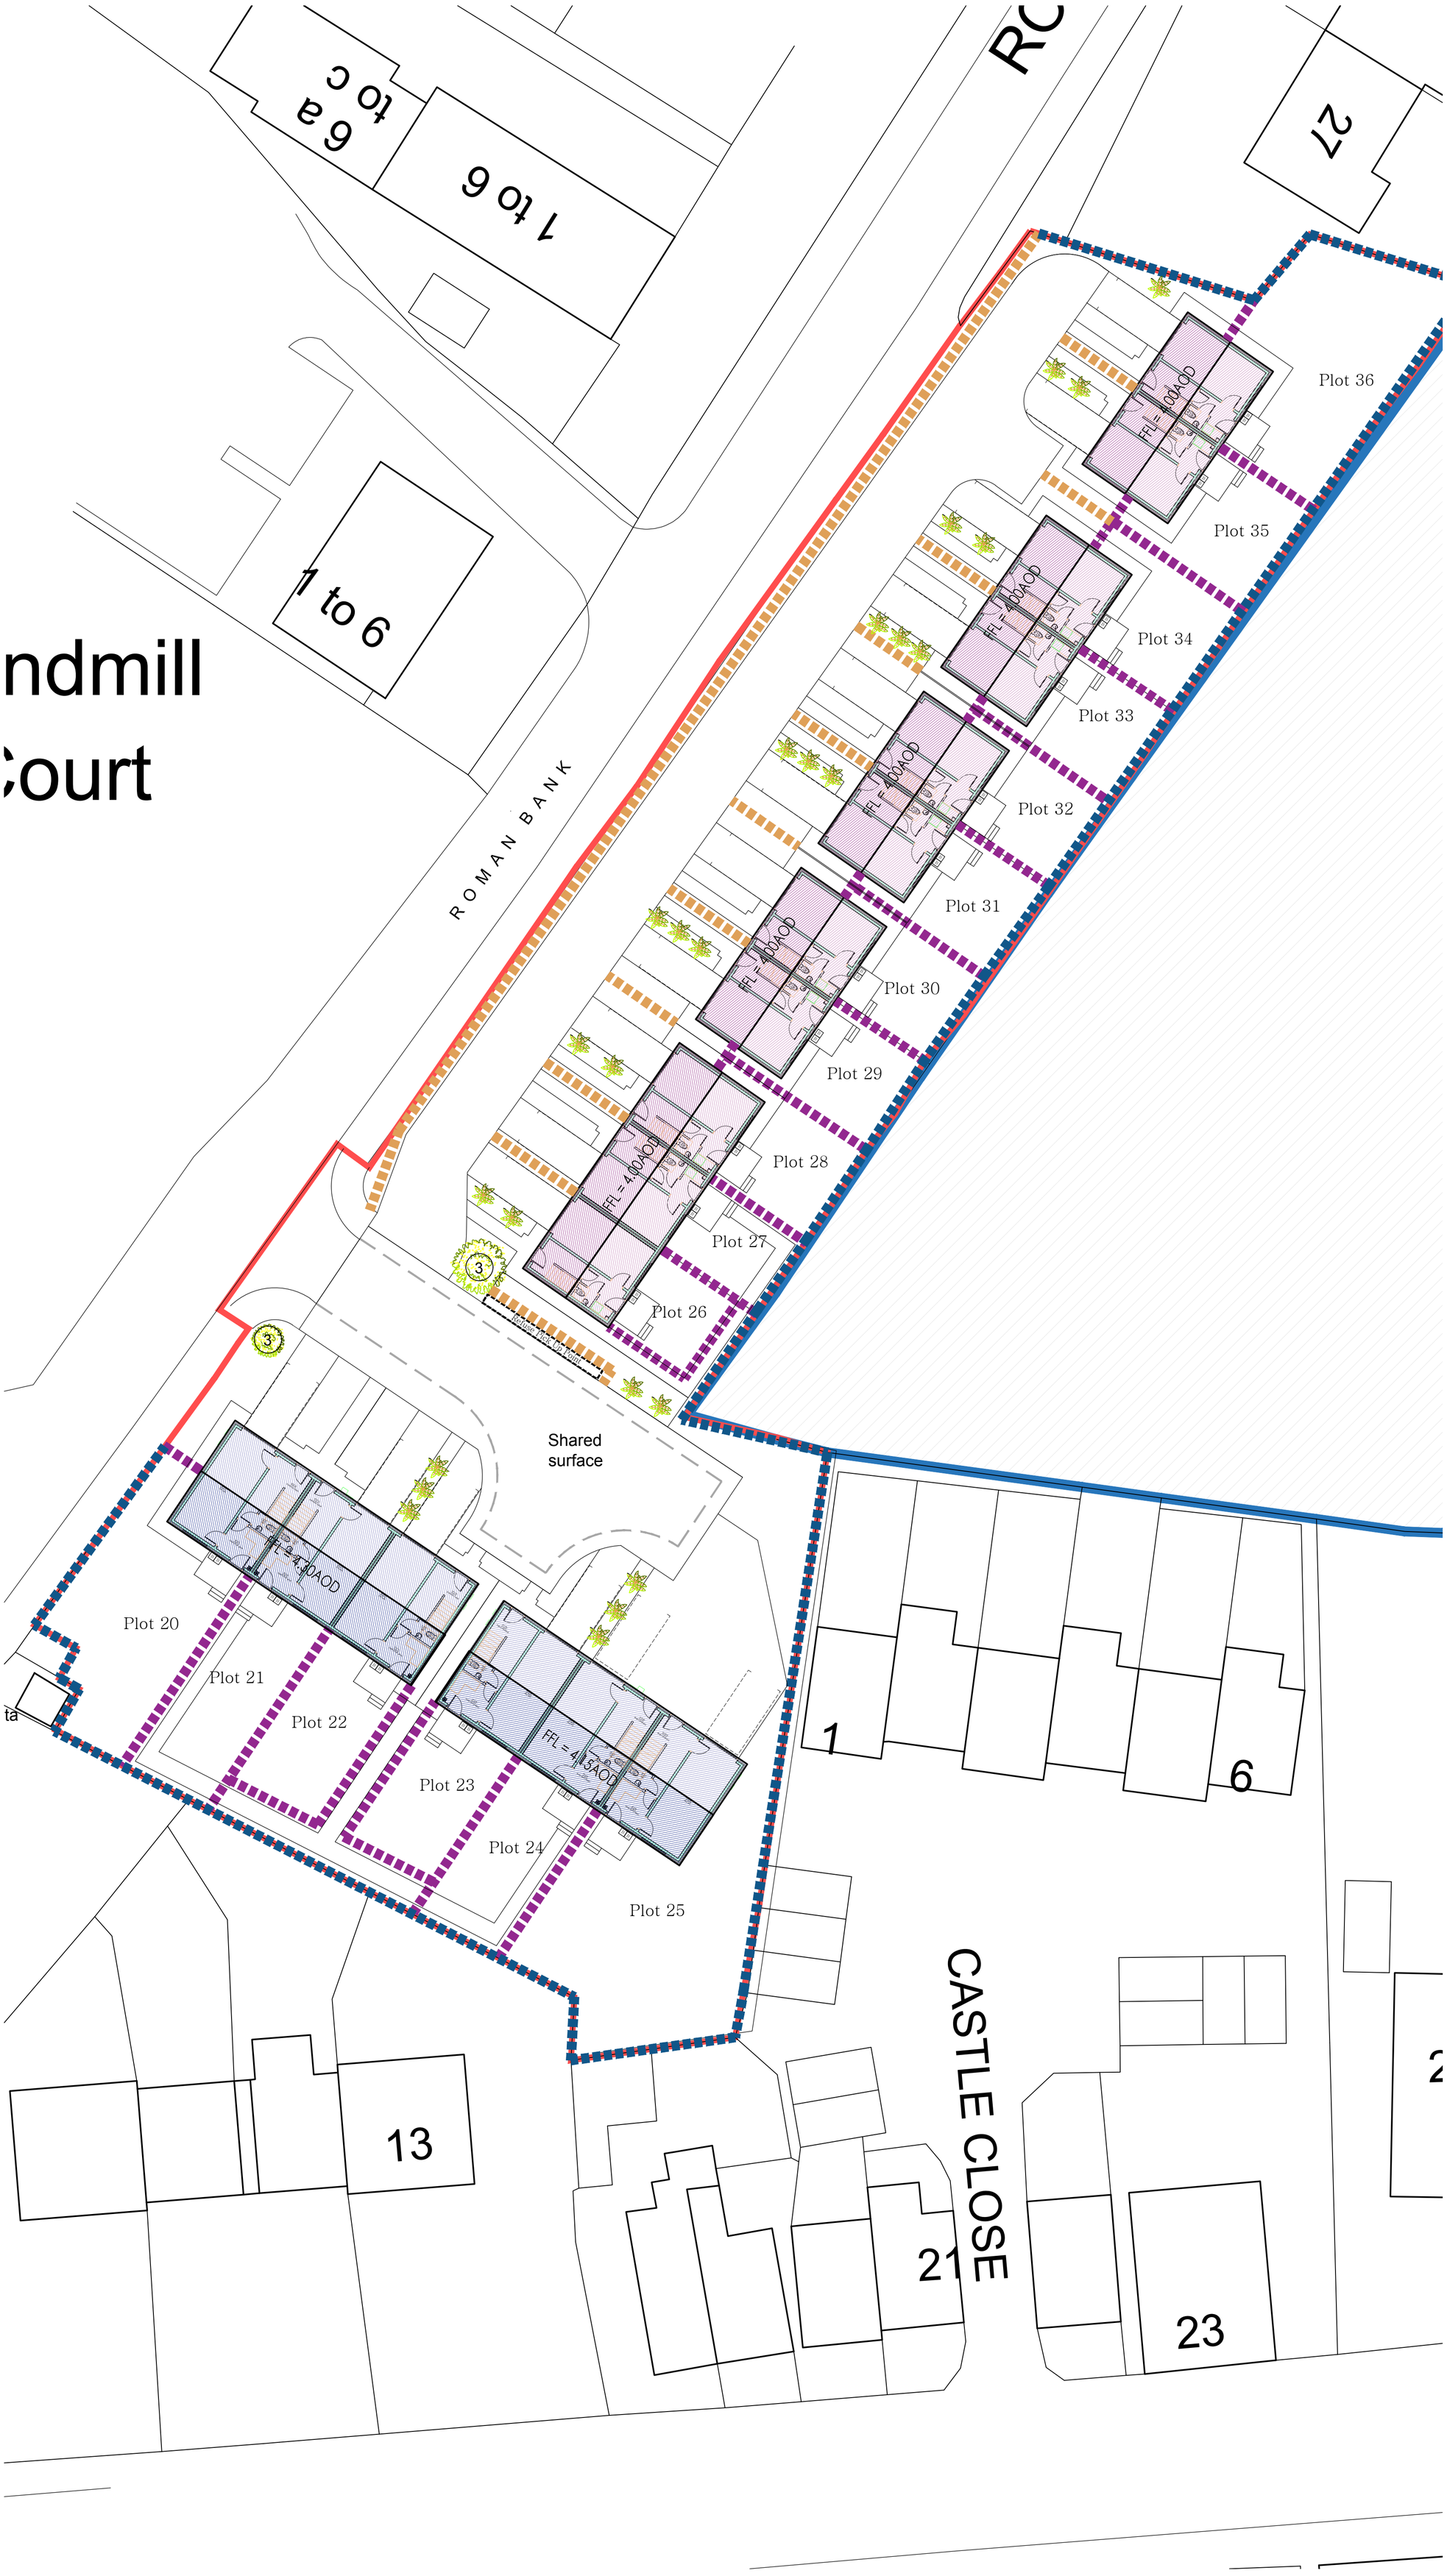

Site plan West	House Type	
Plot Numbers	3 Storey, 3 Bed @ 120² GIA (Including 27m² Garage)	3 Storey, 2 Bed @ 93m² GIA (Including 22m² Garage)
Plot 20		
Plot 21		
Plot 22		
Plot 23		
Plot 24		
Plot 25		
Plot 26		
Plot 27		
Plot 28		
Plot 29		
Plot 30		
Plot 31		
Plot 32		
Plot 33		
Plot 34		
Plot 35		
Plot 36		

LINDUM

Lindum Business Park, Station Road
North Hykeham, Lincoln, LN6 3QX
Tel: 01522 500300
E-mail: design@lindumgroup.co.uk
Web: www.lindumgroup.co.uk

Client

Longhurst Group

Project

Former Land at Welland Hospital
Spalding, Lincolnshire

Drawing

Block Plan

Scale

1.200@A1

Drawn by	Checked by
SJP	MPC

Drawing Number	Revision
L5_149_04	F