

1 North Elevation - Planning
1 : 100



2 East Elevation - Planning
1 : 100




3 South Elevation - Planning
1 : 100



4 West Elevation - Planning
1 : 100



5 Facade Detail View 01

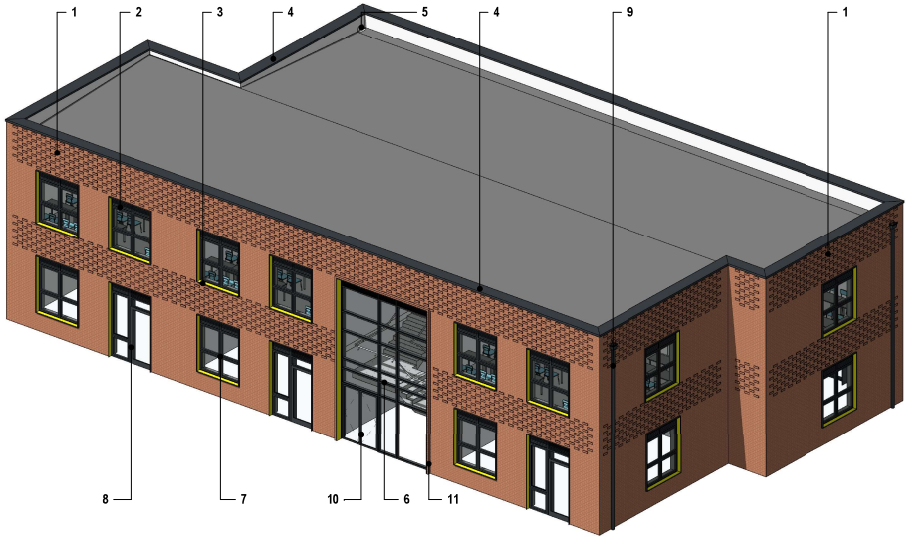

6 Facade Detail View 02


NOTES

This Drawing is presented to Lincolnshire County Council in respect of Spalding Academy - 1FE Expansion and may not be used or relied on by any other person or for the purpose relative to any other matters not covered specifically by the scope of Notwithstanding anything to the contrary contained in the Drawing, Kier Business Services Limited is obliged to exercise reasonable skill, care and diligence in the performance of the services required by Lincolnshire County Council and Kier Business Services Limited shall not be liable, except to the extent that it has failed to exercise reasonable skill, care and diligence, and this Drawing shall be read and construed accordingly.

This Drawing has been prepared by Kier Business Services Limited and no individual is personally liable in connection with the preparation of this Drawing. By receiving this Drawing and acting on it, the client or any other person accepts that no individual is personally liable whether in contract, tort, for breach of statutory duty or otherwise. Kier Business Services Limited has used reasonable endeavours to provide information that is correct and accurate and the Drawing sets out reasonable conclusions that have been reached on the basis of the information available.

© Crown copyright and database rights 2017 Ordnance Survey 0100056811. You are permitted to use this data solely to enable you to respond to, or interact with, the organisation that provided you with the data. You are not permitted to copy, sub-license, distribute or sell any of this data to third parties in any form.

Scale:

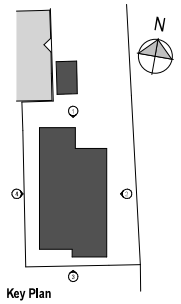

Key Plan

Key

1. Stepped Brick Detail

2. Window Frame with Integral Louvre System to allow mechanical ventilation.

3. Windows are to sit in a framed reveal which will protrude from the face of the brickwork approximately 60mm. The fame colour is to match the window externally and on the nosing with a coloured reveal which will contrast the brickwork (indicated by the yellow faces).

4. Preformed Parapet Cap Dark Grey.

5. Rainwater fed through wall to downpipe.

6. Curtain Walling with integrated Main Entrance. Dark Grey.

7. Windows: Powdercoated aluminium frames. Dark Grey.

8. Doors: Powdercoated aluminium glazed doors. Dark Grey.

9. RWP: 100x100 Square Section, Dark Grey

10. Main Entrance.

11. Brick on Edge Reveal Detail.

C01	Issued for Planning Permission	RG 08/03/21	RM 08/03/21	NR 08/03/21
P01	First Issue	RG 15/02/21	RM 15/02/21	NR 15/02/21
Version	Amendment	Drawn & Date	Checked & Date	Approved & Date

KIER

Issuing Office: Lincoln	Telephone: 07892702655
E-mail: Rachel.Mosley@kier.co.uk	
Internal Project Number: 32094	
Client: Lincolnshire County Council	
Project Name: Spalding Academy - 1FE Expansion	
Drawing Title: Planning_Proposed Elevations	

Scale: 1 : 100	Original Size: A1	RIBA 2013 Stage: Stage 03	
Date: 08/03/21	Drawn: RG	Checked: RM	Approved: NR
Drawing Number: 32094-DBS-ZZ-ZZ-DR-A-1350		Status: A3	
Project Code	Origin	Volume	Level	Type	Role	Number	Revision: C01

© Kier Business Services Limited