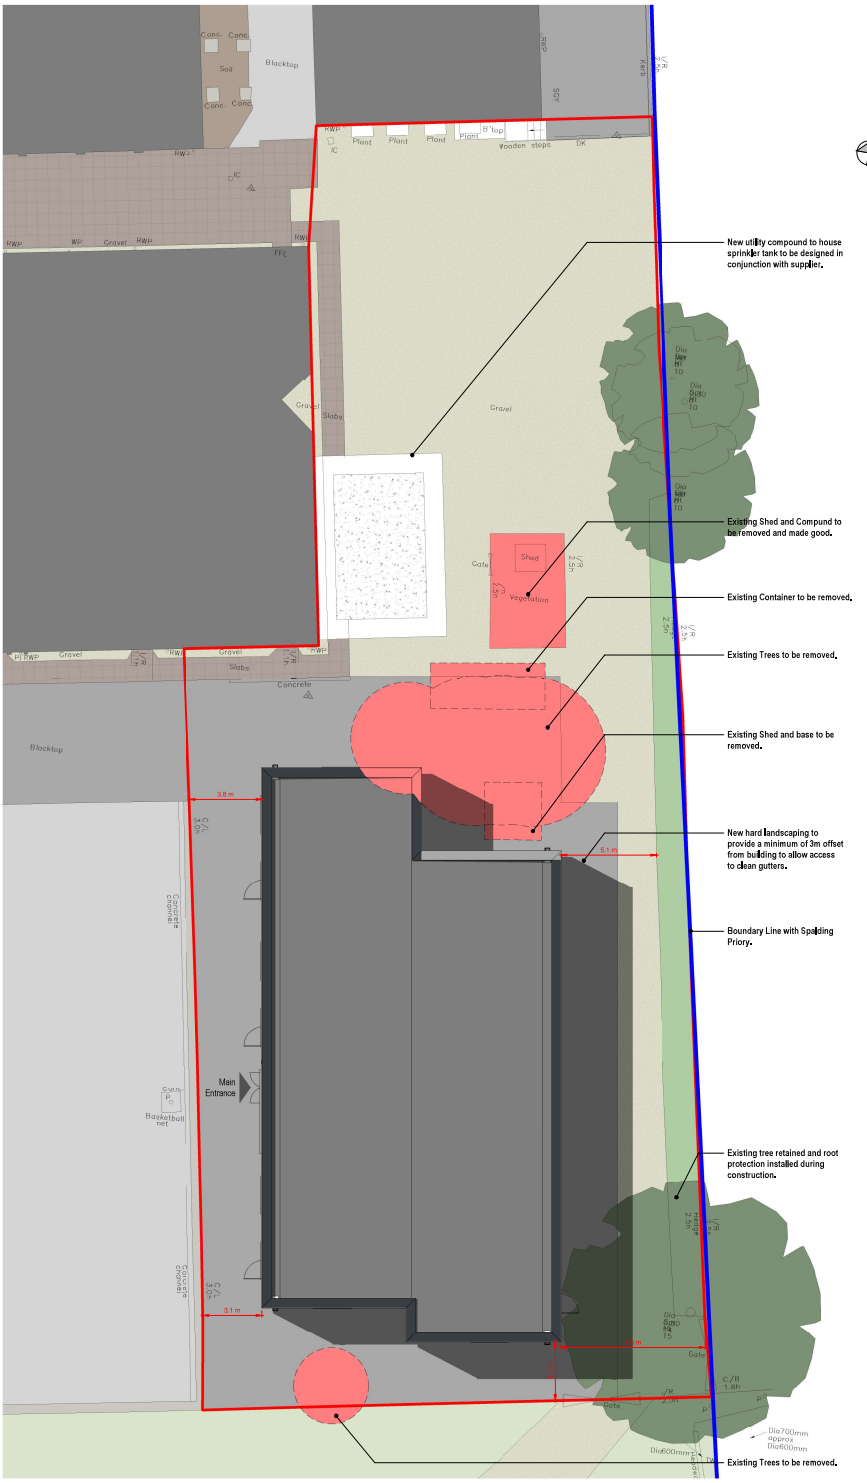


1 **Proposed Site Plan**
1 : 100

NOTES

This Drawing is prepared by Lincolnshire County Council in respect of Building Regulations and Planning Applications. Kier Business Services Limited accept no liability for any other matters not covered specifically by the scope of Notwithstanding anything to the contrary contained in the Drawing, Kier Business Services Limited shall at all times exercise reasonable skill, care and diligence in the performance of the services required by Lincolnshire County Council and Kier Business Services Limited shall at all times exercise reasonable skill, care and diligence, and this Drawing shall be read and construed accordingly.

This Drawing has been prepared by Kier Business Services Limited and no individual or person shall be treated as a client of Kier Business Services Limited save as expressly agreed in writing. Kier Business Services Limited has used reasonable endeavours to provide information that is correct and accurate and the Drawing sets out reasonable conclusions that have been reached on the basis of the information made.

© Crown copyright and database rights 2017 Ordnance Survey 0100059811. You are permitted to use this data solely to enable you to respond to, or interact with, the organisation that provided you with the data. You are not permitted to copy, sub-license, distribute or sell any of this data to third parties in any form.

Scale

N

Rev	Description	By	Check	Date
P01	Issued for Planning Permission	RG	NR	03/03/21
P02	Amended to Council requested as per client comments	RG	NR	08/04/21
Revision	Assessment	Drawn & Date	Checked & Date	Approved & Date

KIER

Issuing Office: Lincoln
Telephone: 07880702655
E-mail: Rachel.Mosley@kier.co.uk
Internal Project Number: 32094
Client: Lincolnshire County Council
Project Name: Spalding Academy - 1FE Expansion
Drawing Title: Proposed Site Plan

Scale	Original Size	RIBA 2013 Stage
1 : 100	A1	Stage 03
Date	Drawn	Checked	Approved
03/03/21	RG	NR	RM
Drawing Number			Size
32094-DBS-00-ZZ-DR-A-1103			A3
Project Orig.	Type	Level	Role	Num.	Revision
					C01

©Kier Business Services Limited