
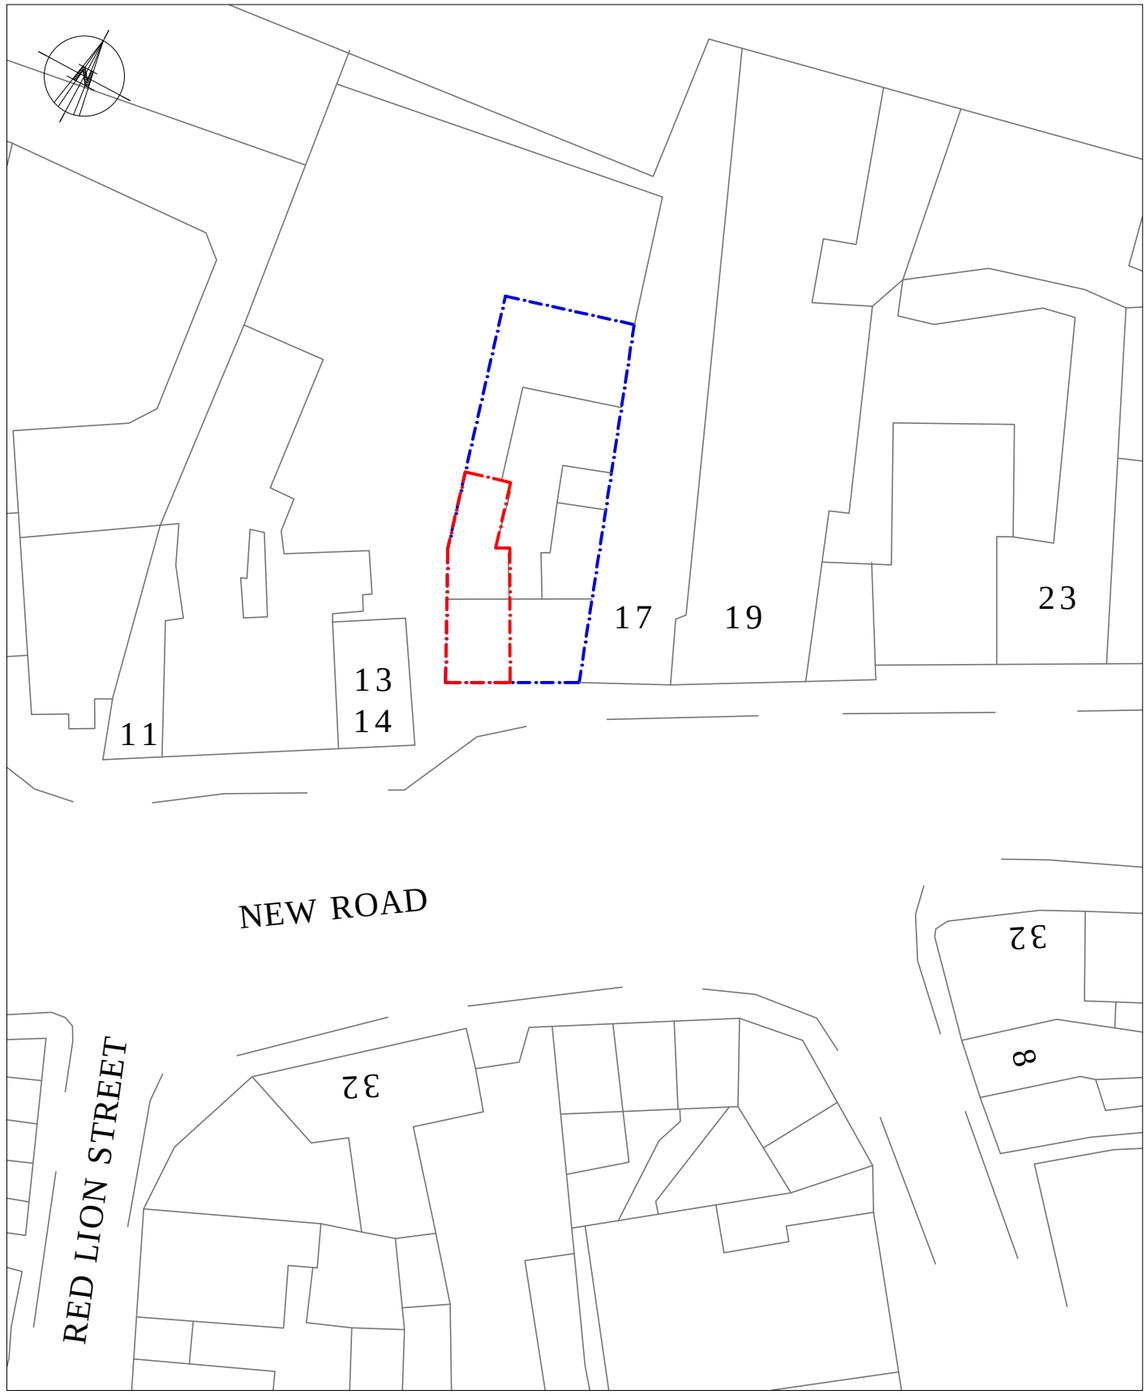


BLOCK PLAN SCALE 1:500

5m 10 15 20 25

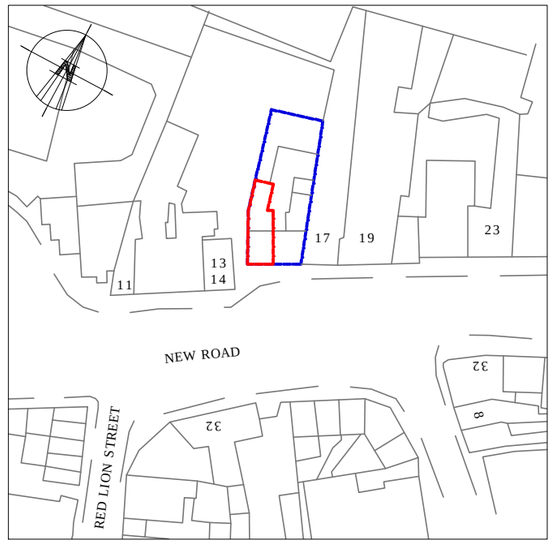

SITE LOCATION PLAN SCALE 1:1250

0 12.5 25 37.5 50

ADVANCE ARCHITECTURE

ARCHITECTURE / PLANNING / LICENSING
Unit 17, Ashley House, Ashley Road
London N17 9LZ
020 8801 6601 / 0 7879 999 178
www.advancepl.co.uk
info@advancepl.co.uk

PLEASE NOTE

1. All dimensions to be verifiedon site.
2. All dimensions are in milimeters.
3. No work shall commence until all approvals and agreements have been obtained. These include, Planning, Building Regulations, Water and party Wall.
4. The Copyright of this drawing belong to Advance Planning and Licensing Limited.

Date	10/05/2018
Scale (@ A3)	1 : 100
Drawn by	-
Checked by	KK

PROJECT STATUS	**PLANNING**	
	PROPOSED	
PROJECT	15 New Road SPALDING PE11 1DQ	
SHEET	BLOCK PLANS & SITE PLAN	
JOB No.	**18.003**	
DRAWING NUMBER	P101	REV