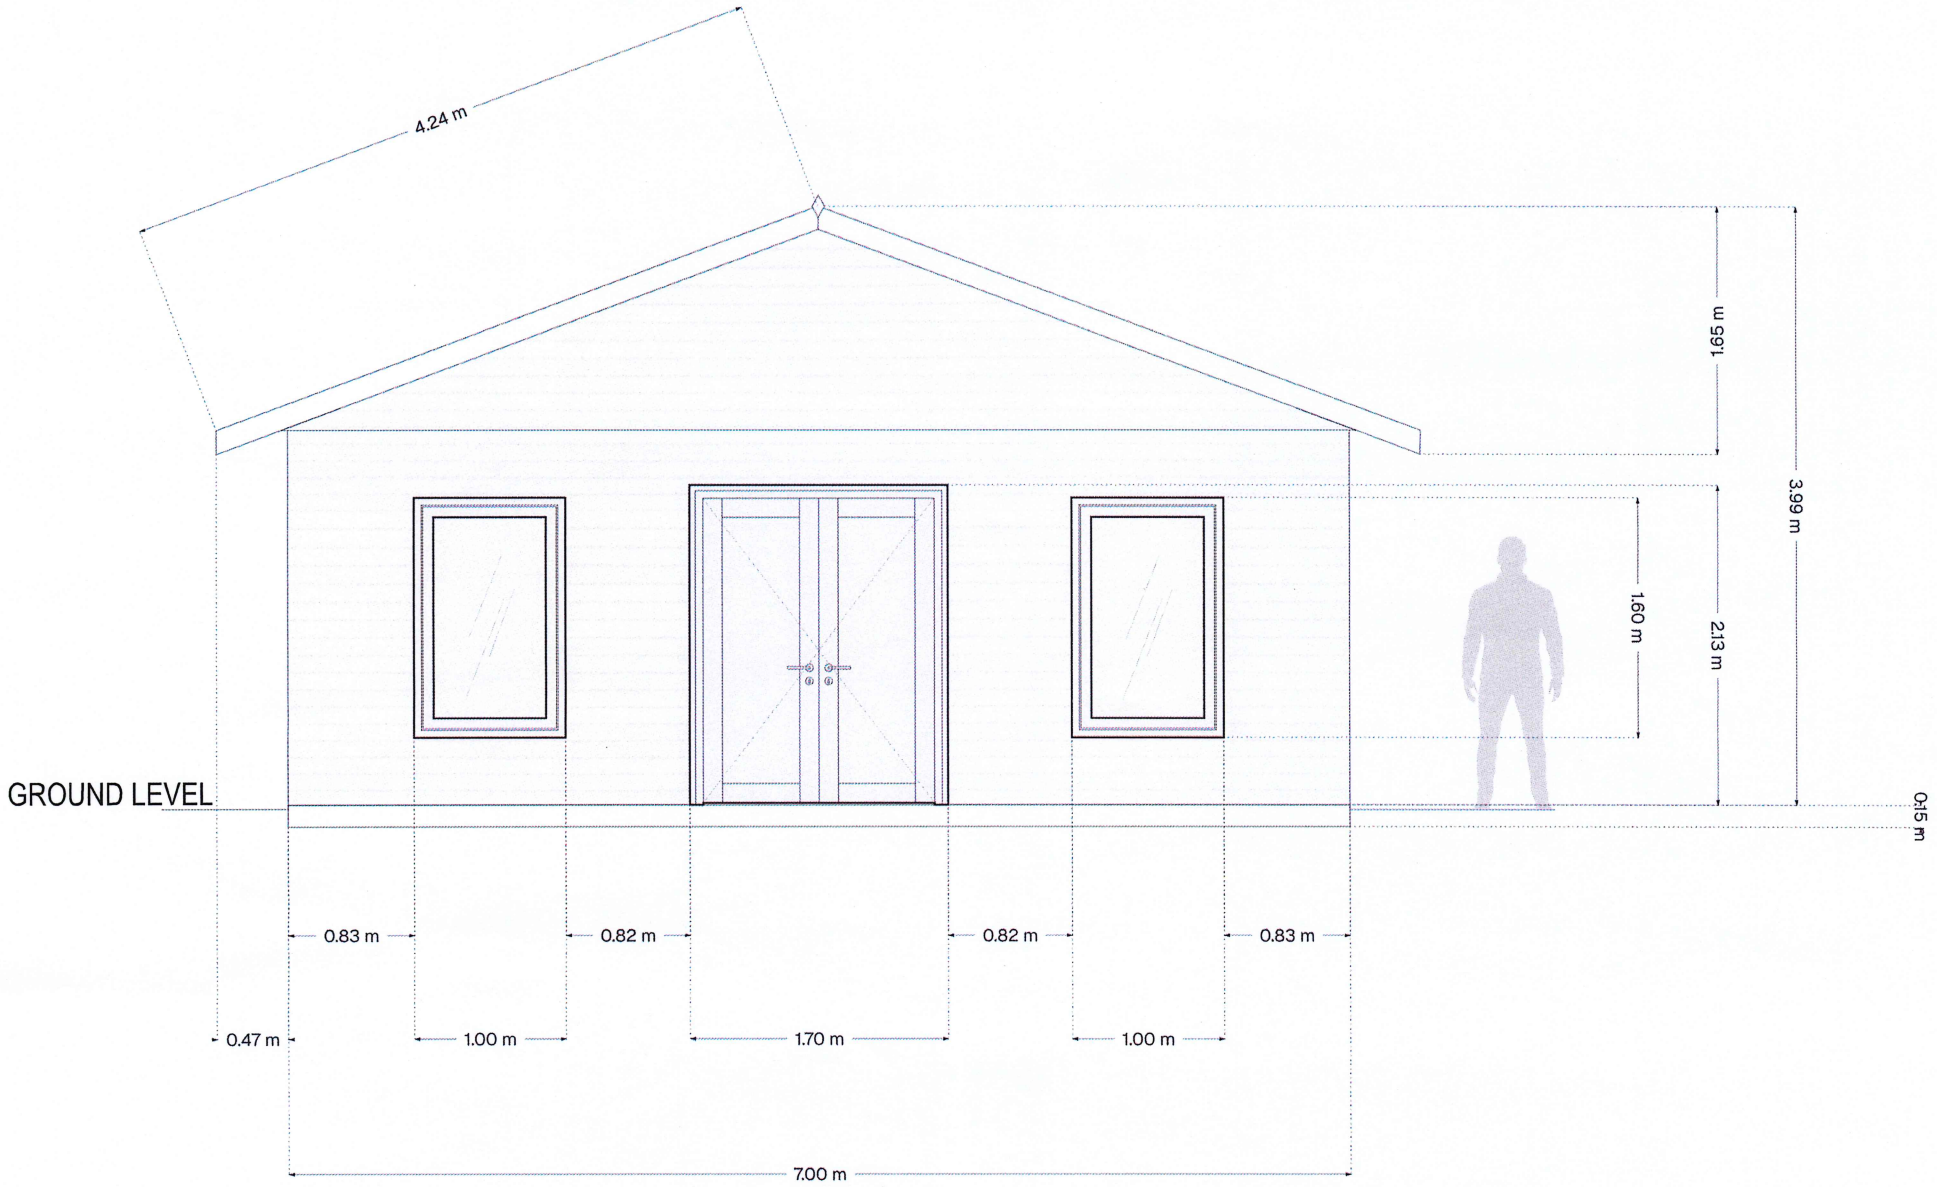


Back Garden Summer Shed West Elloe Avenue LUKE CHILVERS	Front Elevation showing double leaf exterior door and accompanying windows	Scale 1:50 @A4 Page	Sheet 1/4