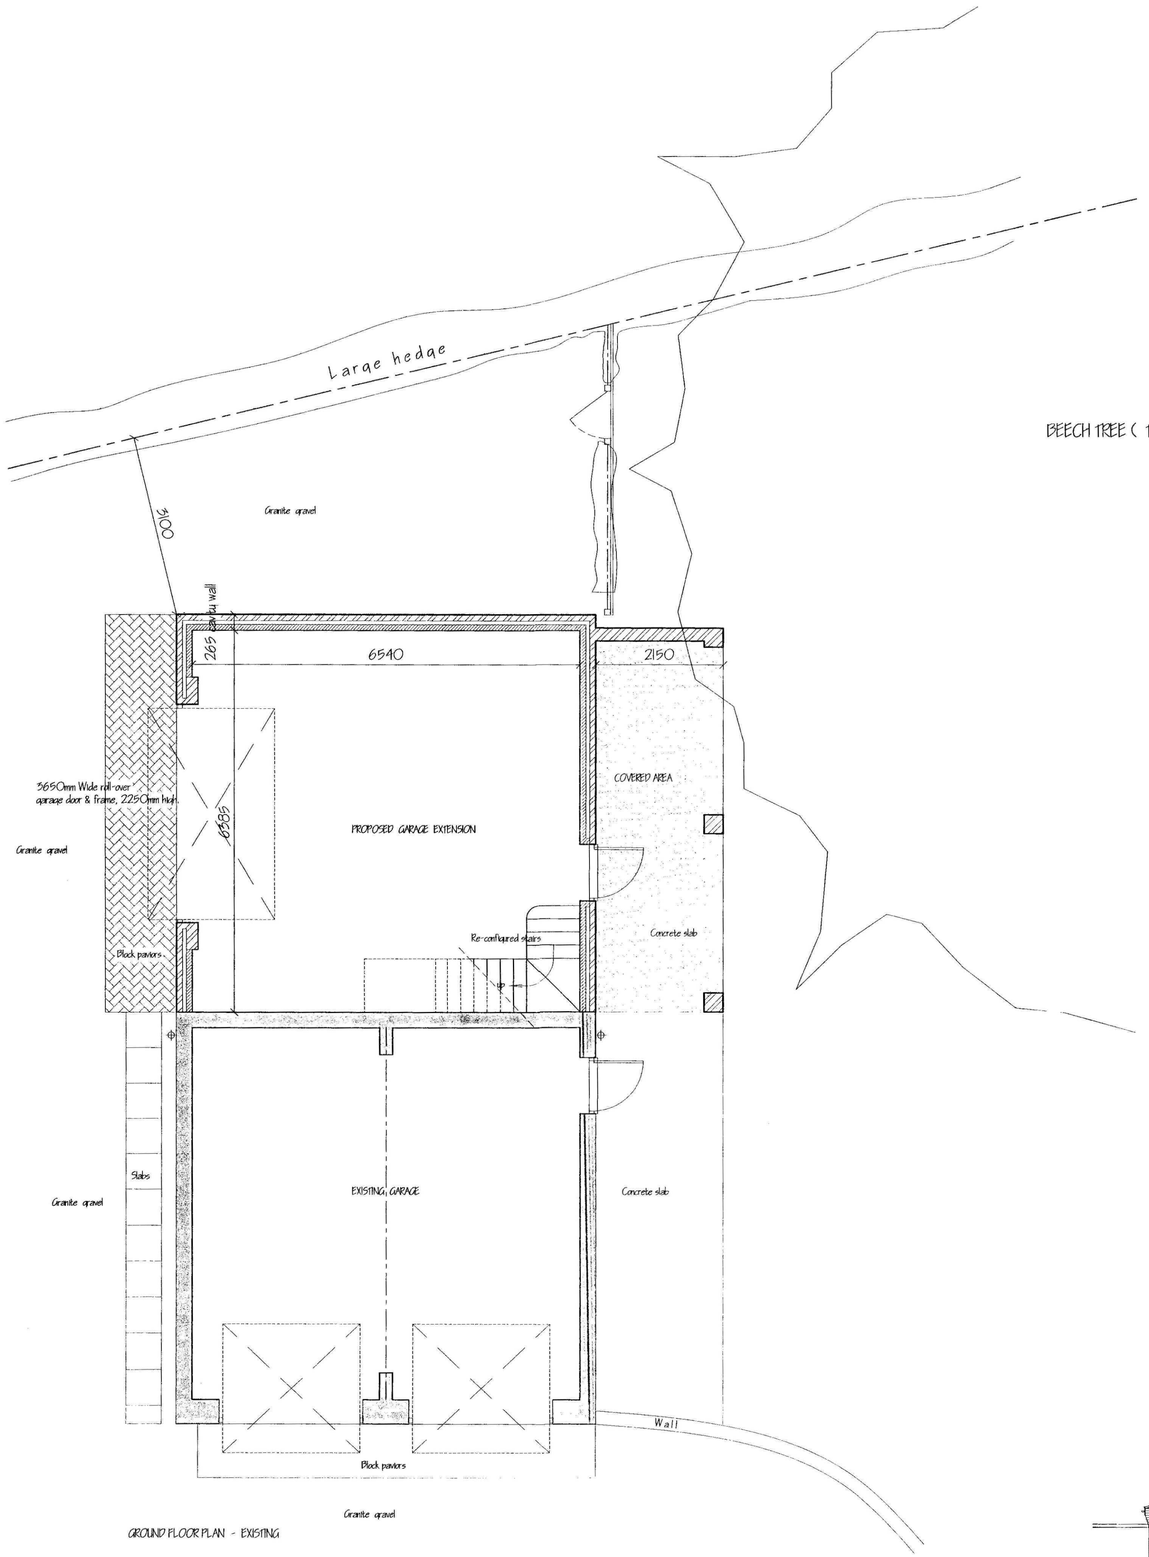

GROUND FLOOR PLAN - EXISTING

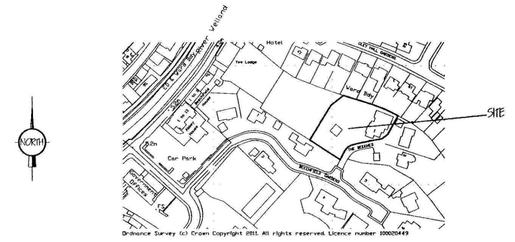

LOCATION PLAN.
1/2500.

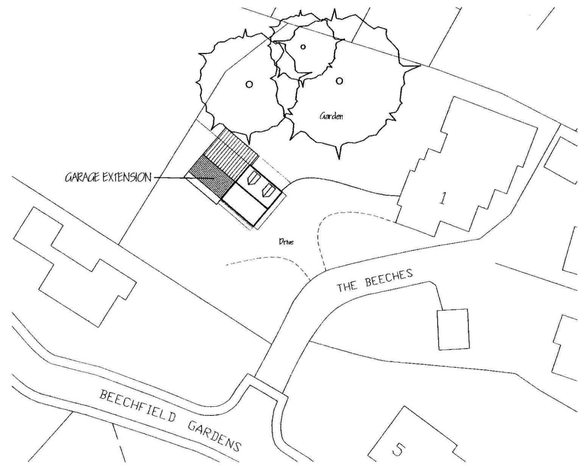

SITE LAYOUT PLAN.
1/500.

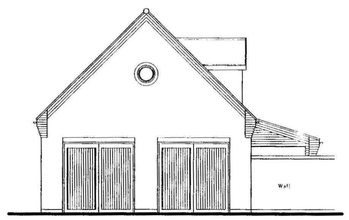

FRONT ELEVATION

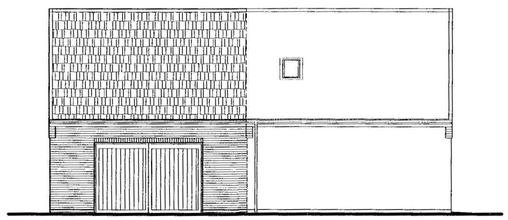

SIDE ELEVATION

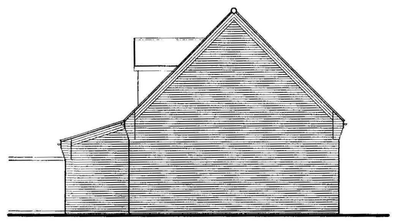

REAR ELEVATION

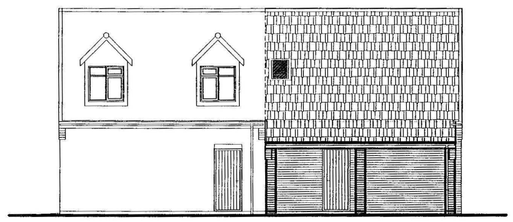

SIDE ELEVATION

Planning & Development
22 JUN 2011
Ref. 0474-11

ref:	revision	date

G. R. MERCHANT LTD.
I.ENG AMICE FIWO
ARCHITECTURAL, STRUCTURAL AND LAND DRAINAGE CONSULTANTS
4 Wrights Mews
12A Park Road, Holbeach,
Spalding, Lincs. PE12 7[illegible]
Tel: 01406 422600
Fax: 01406 425744
E-Mail: gr.merchant@btconnect.com

Project
GARAGE EXTENSION,
SEQUOIA LODGE
1 THE BEECHES, BEECHFIELD GARDENS,
SPALDING, LINC[illegible], PE11 1LE.

Client
MR. & MRS. S. SPENCER.

Drawing
FLOOR PLANS & ELEVATIONS - PROPOSED.
LOCATION & SITE LAYOUT PLANS.

Job Ref.	Drawing No.
2282-11.	02.
Date	Drawn
JUNE 2011.	GRM.

Scales
1/50, 1/100, (unless otherwise stated)

DO NOT SCALE FROM THIS DRAWING
This drawing is copyright and may not be altered, traced, photographed or used for any other purpose other than that for which it is issued. The General Contractor is to check all dimensions on site and report any discrepancies to the Architect. All details shown on this drawing including foundations are based upon typical site conditions related to the area. No responsibility can be accepted for abnormal conditions which may be discovered during construction unless reported to the Architect so that design amendments may be considered. Site soil surveys are recommended in respect of foundations to establish specific site conditions before foundation work is undertaken. This drawing is limited to the amount of information contained and does not purport to contain a full specification. This drawing is to be read in conjunction with all other drawings and specifications issued for the contract and is not to be used as a contract document alone. The works will not be supervised or inspected on site by G.R. Merchant or any representative thereof. It is the client or their appointed agents responsibility to control workmanship, substitution of materials, adherence to specification, variations to contract etc. All materials to be new unless otherwise stated and all components and materials etc. to be used fitted and installed etc. in strict accordance with manufacturers instruction and current code of practice. Materials shall conform to appropriate British standard specification or BBA certificate or European code equivalent. The Employer / Client shall ensure that the selected contractor is conversant with and adopts all measures necessary to achieve compliance with Health and Safety legislation for Building sites. The Work shall comply with the Current Building Regulations and all relevant Statutory Regulations. Only the Construction Design and Management Regulations as an independent Planning Supervisor will be required. The works shall comprise of all that is shown on this drawing and details. Work that may not specifically be shown but may be reasonably inferred as necessary to carry out the works shall be deemed to be included. It is the plot / land owners responsibility to be aware of the Party Wall etc. Act 1996 when building is close proximity to adjoining neighbors boundaries.