




• FIRST FLOOR LAYOUT PLAN •

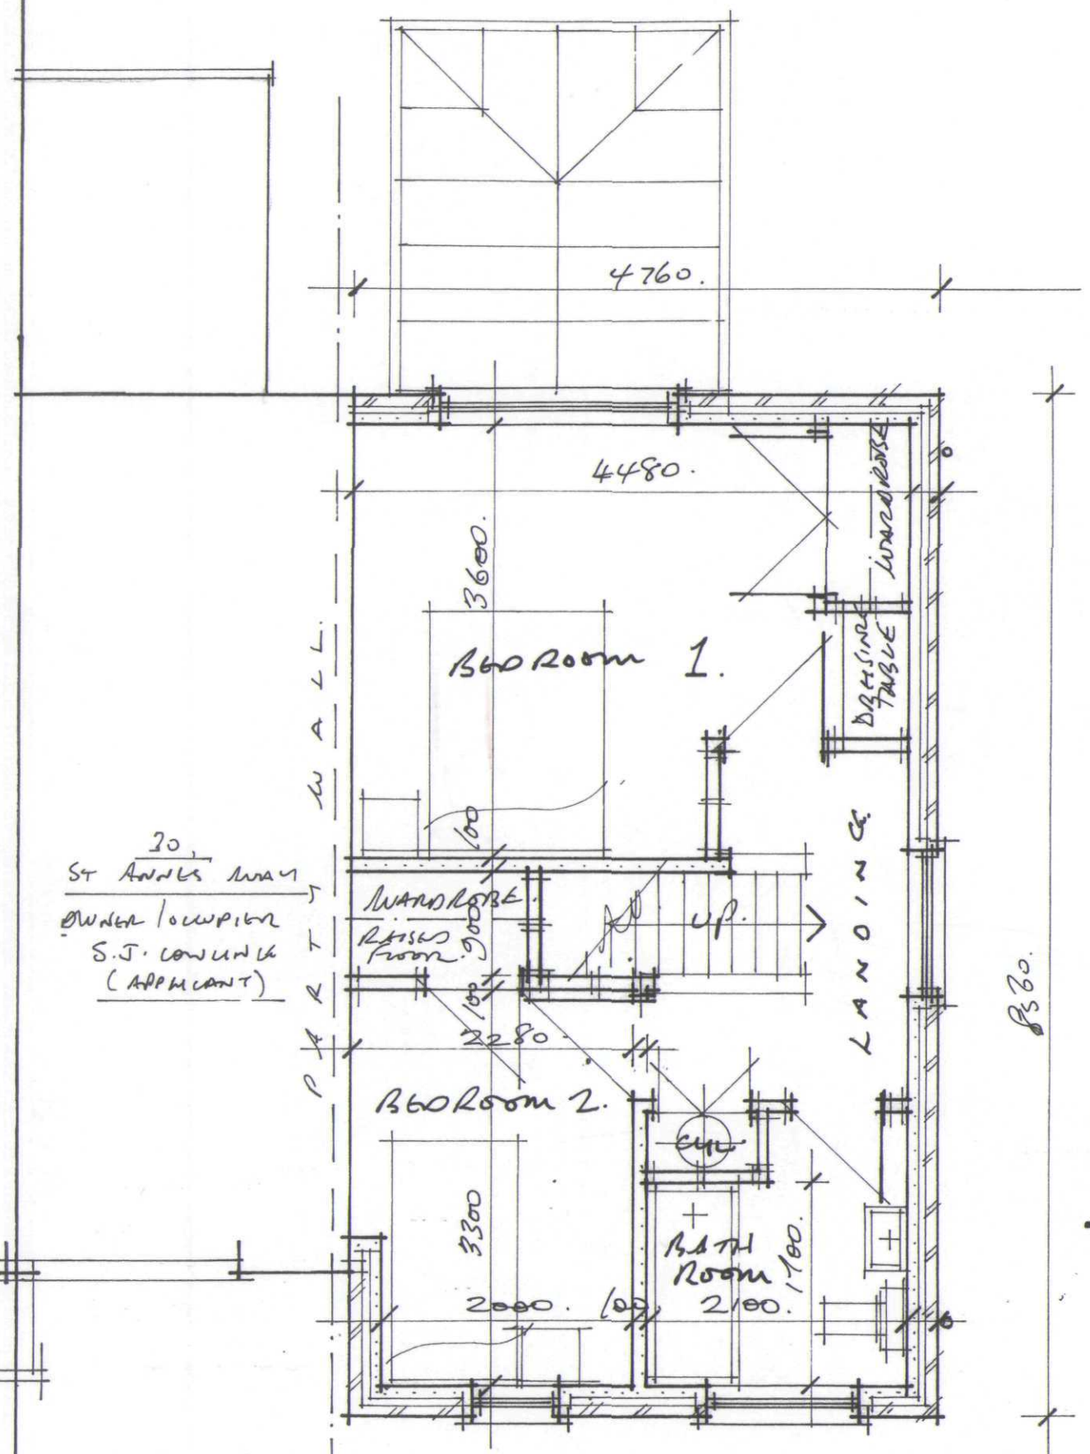

- NORTH ELEVATION (REAR).

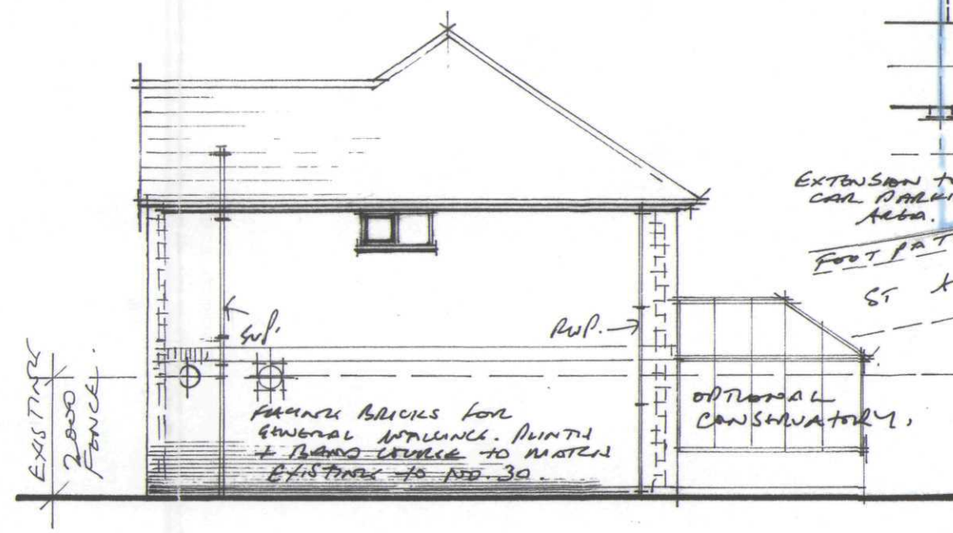

. EAST ELEVATION.

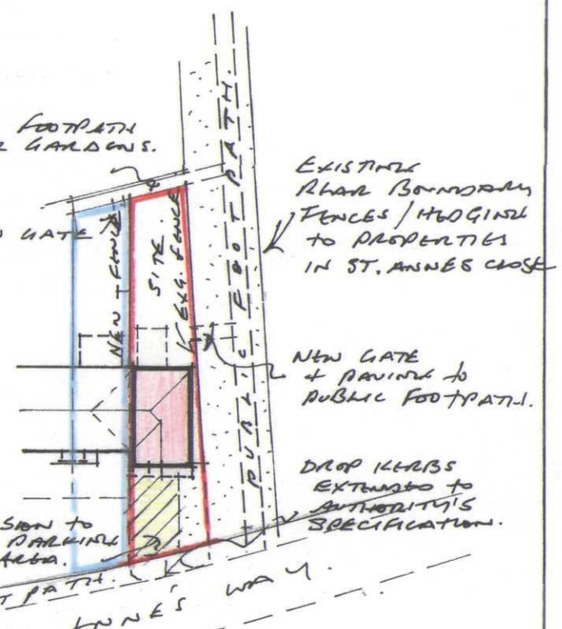

• BLOCK PLAN. •
• SCALE 1:500. •

SHDC
Planning & Development
13 APR 2004
Ref: 0477/04

• PROPOSED NEW 2. BEDROOMED HOUSE •
ATTACHED TO 30 ST. ANNES WAY SPALDING. LINCS..
• for. MR. S. J. COWLING •

• DRAWING NO 04/187/03 • SCALES 1:50 • 1:100 • 1:500 •

R.N. COWLING MBIAT. ARCHITECTURAL TECHNOLOGIST. (01775) 723836
9. GALWAY CLOSE. SPALDING. LINCS. PE11 3FL.. TEL.