
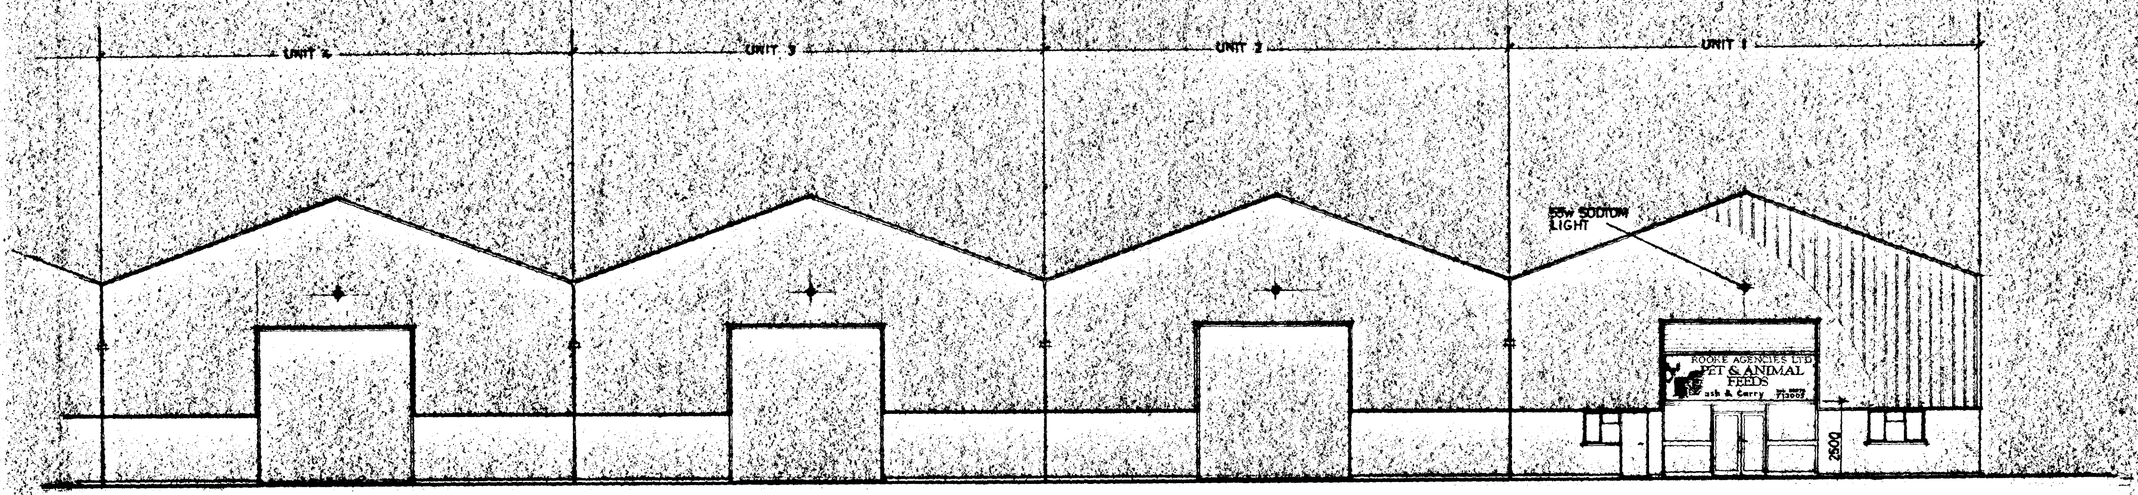


FRONT

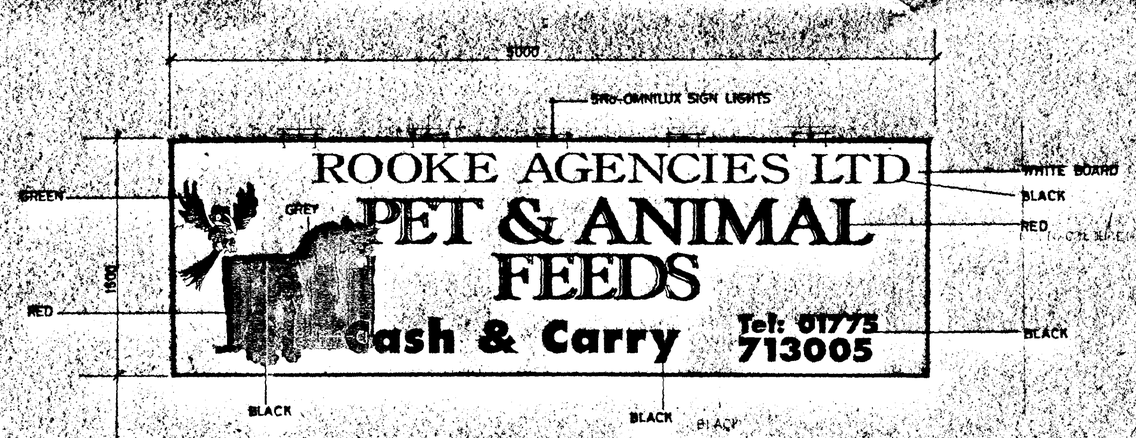

SIGN 1/20

DO NOT SCALE FROM THIS DRAWING

This drawing is copyright and may not be altered, traced, photographed or used for any purpose other than that for which it is issued.

The General Contractor is to check all dimensions on site and report discrepancies to the Architect.

All details shown on this drawing including foundations are based upon typical site conditions noted to the area. No responsibility can be accepted for abnormal conditions which may be discovered during

DETAILED PLAN

RECEIVED DC
ING
28 APR 1997
Ref. 97/0191

G. R. MERCHANT
LENG AMICE, FIWO,
ARCHITECTURAL, STRUCTURAL & LAND DRAINAGE CONSULTANT
TEL: HOLBEACH (01406) 490800

PROJECT:
UNIT 1
CRADGE BANK INDUSTRIAL ESTATE
CRADGE BANK
SPALDING


CLIENT:
ROOKE AGENCIES LTD

SCALES: 1/100 UNLESS OTHERWISE STATED


DATE: APRIL 1997

G.R.MERCHANT

DRAWING No.: RA-CR.2

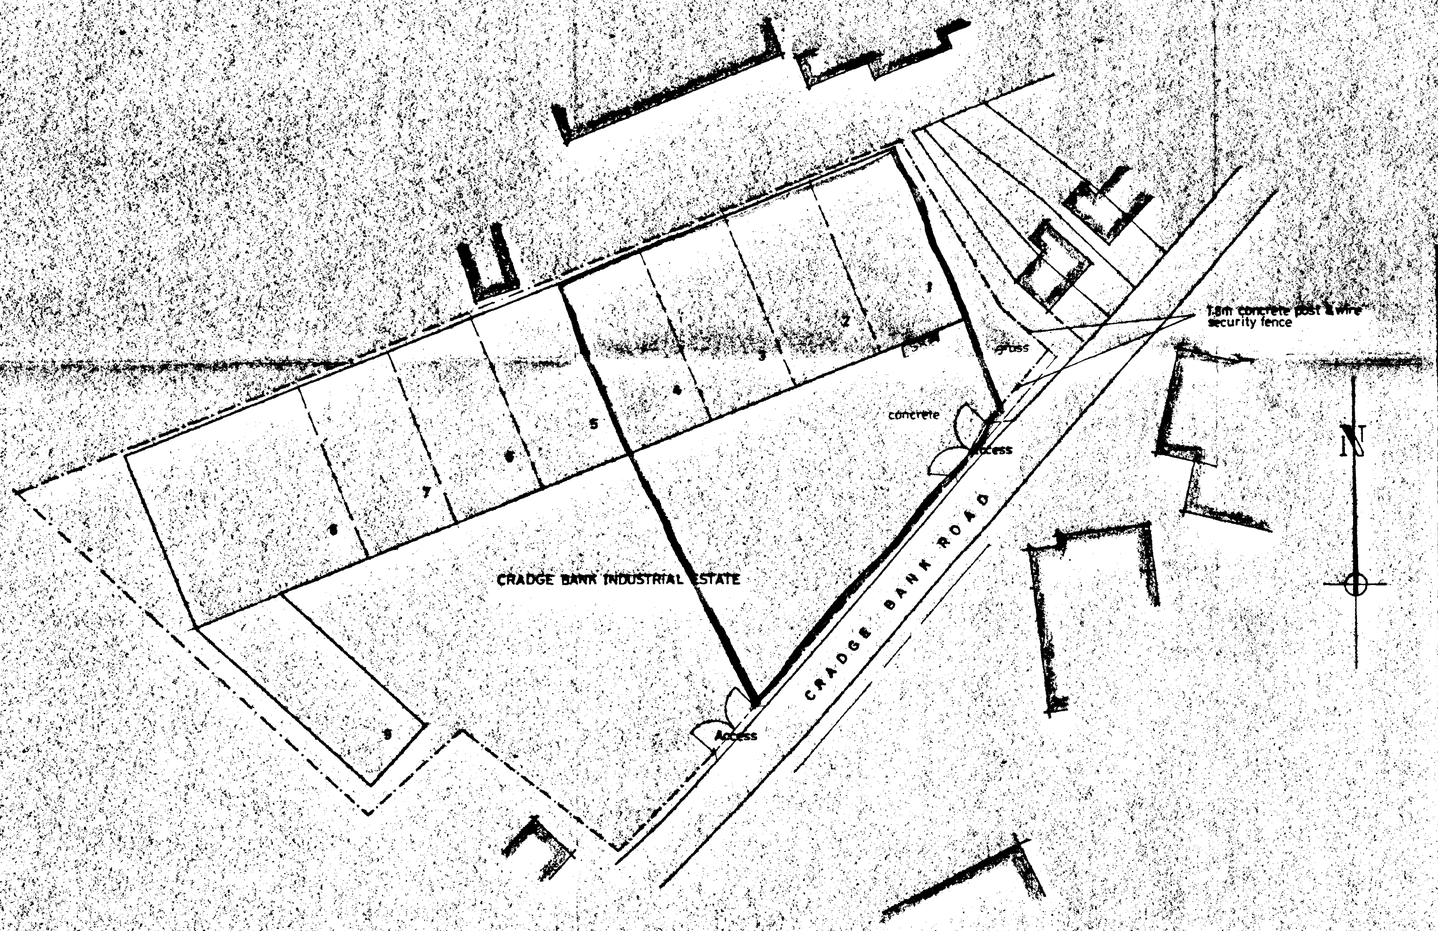

SITE PLAN

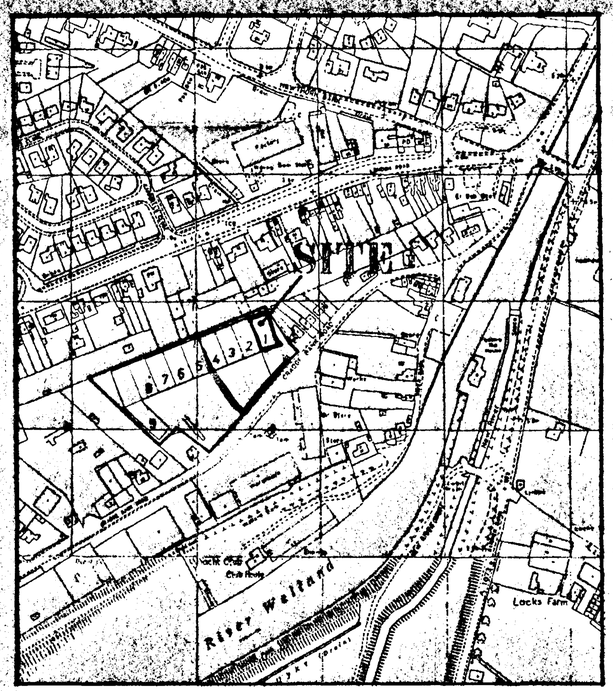

LOCATION PLAN

DETERMINED PLAN

SOUTH HOLLAND DC PLANNING 26 APR 1997 Ref: 0499/97

G. R. MERCHANT
I.ENG AMICE, FIWO,
ARCHITECTURAL, STRUCTURAL & LAND DRAINAGE CONSULTANT
TEL: HOLBEACH (01406) 490800

PROJECT:
UNIT 1
CRADGE BANK INDUSTRIAL ESTATE
CRADGE BANK
SPALDING

CLIENT:
ROOKE AGENCIES LTD

SCALES:	DATE:
1/500 1/2500	*APRIL 1997*
G.R.MERCHANT.	DRAWING No.: *RA-CB.1*

REVISIONS:

DO NOT SCALE FROM THIS DRAWING
This drawing is copyright and may not be altered, traced, photographed or used for any purposes other than that for which it is issued.
The General Contractor is to check all dimensions on site and report discrepancies to the Architect.
All details shown on this drawing including foundations are based upon typical site conditions related to the area. No responsibility can be accepted for abnormal conditions which may be discovered during construction unless reported to the Architect so that design amendments may be considered. Site soil surveys are recommended in respect of foundations to establish specific site conditions before foundation work is undertaken.

SUMMIT 2299-4967

0048-1194T