
EXISTING SOUTH EAST ELEVATION

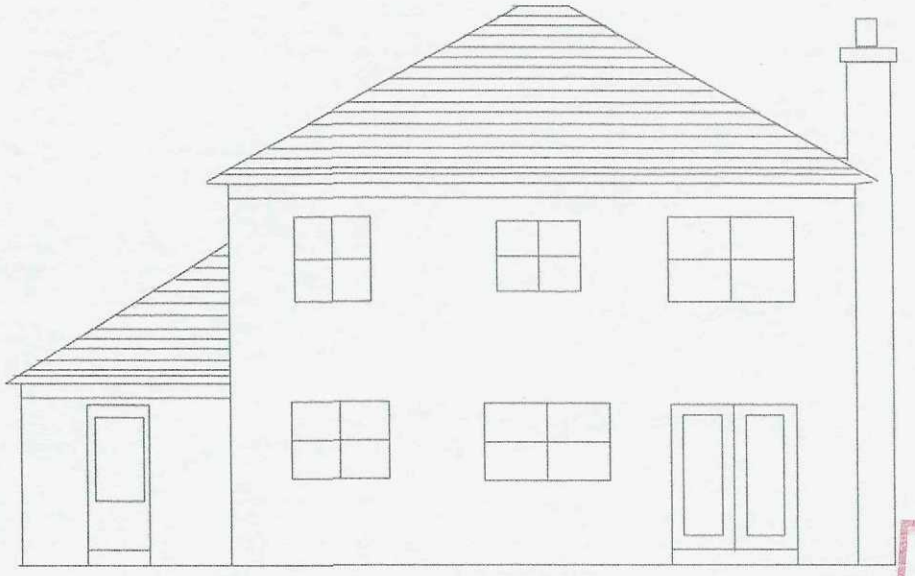

REAR

PROPOSED SOUTH EAST ELEVATION



DETERMINED PLAN

MATERIALS FOR THE EXTENSION:-

ROOF:-	TILES TO MATCH THE EXISTING HOUSE TILES. WITH THE ADDITION OF ONE VELUX ROOF LIGHT
ELEVATIONS:-	BRICKS TO MATCH THE EXISTING HOUSE BRICKS
WINDOWS:-	CREAM UPVC DOUBLE GLAZED UNITS
DOORS:-	FRENCH DOORS, EITHER HARDWOOD OR UPVC DOUBLE GLAZED UNIT.


SHDC
Planning & Development
30 JUN 2009
Ref: 0981/09

PROPOSED SUN ROOM AND KITCHEN EXTENSION AT 11 LAVENDER DRIVE SPALDING LINC'S PE11 1YR 01775 722751 SHEET 1 OF 5

PLANNING DRAWING DRAWING ISSUE 1 DRAWN BY S.C.OLDFIELD DATE: 25/05/2009 SCALE 1:100

SOUTH WEST ELEVATION

LEFT SIDE

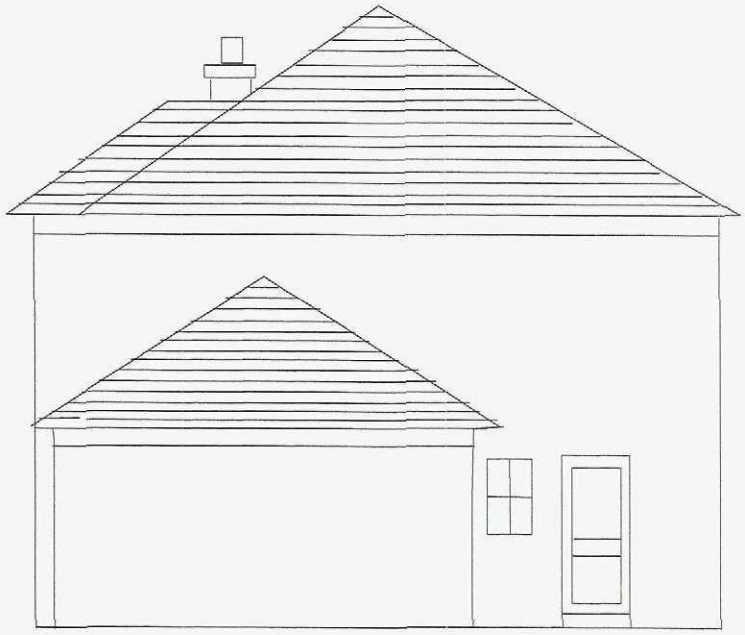

EXISTING ELEVATION



PROPOSED ELEVATION

DETERMINED PLAN


SHDC
Planning & Development
30 JUN 2009
Ref: 0481/09

PROPOSED SUN ROOM AND KITCHEN EXTENSION AT 11 LAVENDER DRIVE, SPALDING, LINC'S, PE11 1YR. 01775 722751 SHEET 2 OF 5

PLANNING DRAWING DRAWING ISSUE 1 DRAWN BY S.C.OLDFIELD DATE: 25/05/2009 SCALE 1:100

NORTH EAST ELEVATION

RIGHT SIDE

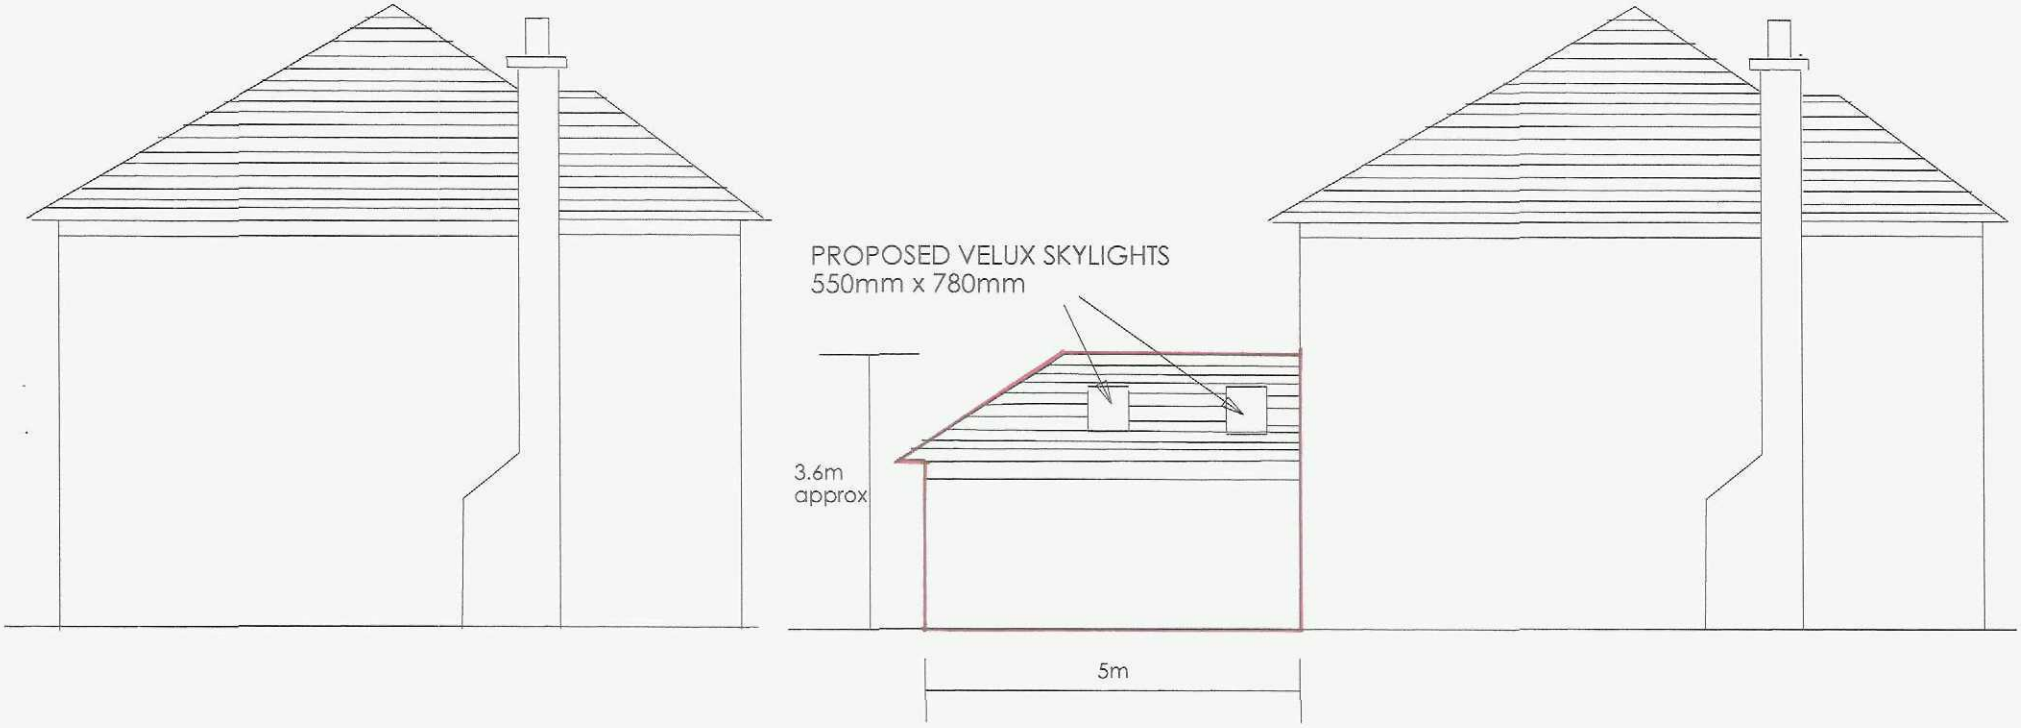

EXISTING ELEVATION

PROPOSED ELEVATION

DETERMINED
PLAN

SHDC
Planning & Development
30 JUN 2009
Ref: 0481/09

PROPOSED SUN ROOM AND KITCHEN EXTENSION AT 11 LAVENDER DRIVE, SPALDING, LINC'S, PE11 1YR.			01775 722751	SHEET 3 OF 5
PLANNING DRAWING	DRAWING ISSUE 1	DRAWN BY S.C.OLDFIELD	DATE: 25/05/2009	SCALE 1:100

EXISTING NORTH WEST ELEVATION

FRONT




DETERMINED PLAN


SHDC
Planning & Development
30 JUN 2009
Ref: 0481/09

NO CHANGE TO THE EXISTING NORTH WEST ELEVATION

EXISTING PLAN VIEW

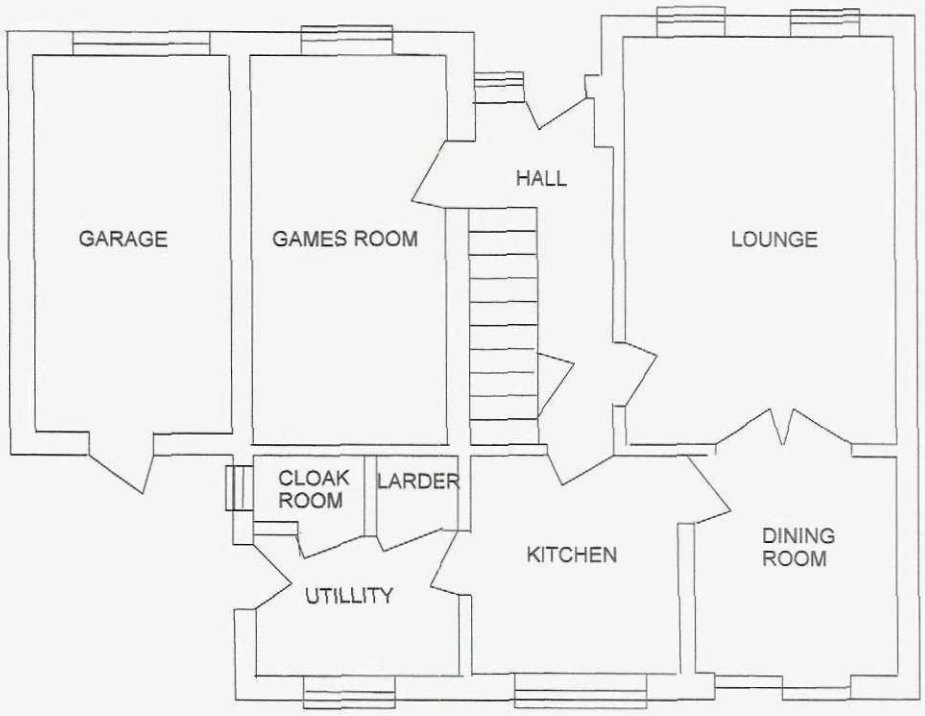

PROPOSED PLAN VIEW

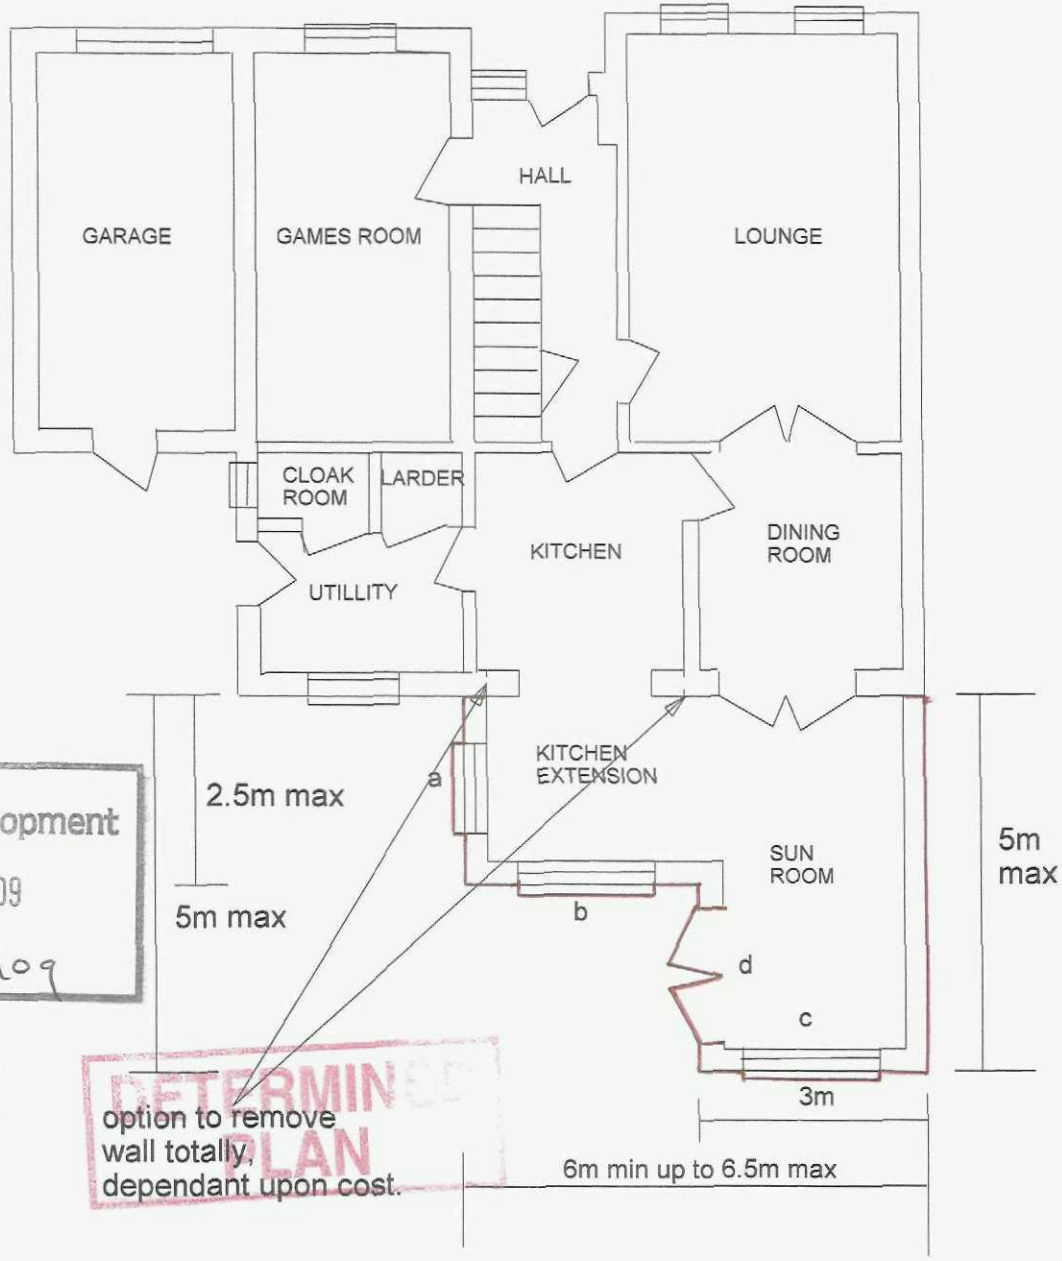

MATERIALS FOR NEW EXTENSION

ELEVATIONS:- BRICKS TO MATCH EXISTING

ROOF:- TILES TO MATCH EXISTING

SHDC
Planning & Development
30 JUN 2009
Ref: 048/09

WINDOW AND DOOR SPECIFICATIONS:-

WINDOW a 1200mm x 1150mm CREAM UPVC DOUBLE GLAZED

WINDOWS b & c 1760mm x 1200mm CREAM UPVC DOUBLE GLAZED

DOOR d 1800mm x 2100mm HARD WOOD OR UPVC DOUBLE GLAZED FRENCH DOORS

DETERMINED PLAN

PROPOSED SUN ROOM AND KITCHEN EXTENSION AT 11 LAVENDER DRIVE, SPALDING, LINC'S, PE11 1YR. 01775 722751 SHEET 5 OF 5

PLANNING DRAWING DRAWING ISSUE 1 DRAWN BY S.C.OLDFIELD DATE: 25/05/2009 SCALE 1:100