

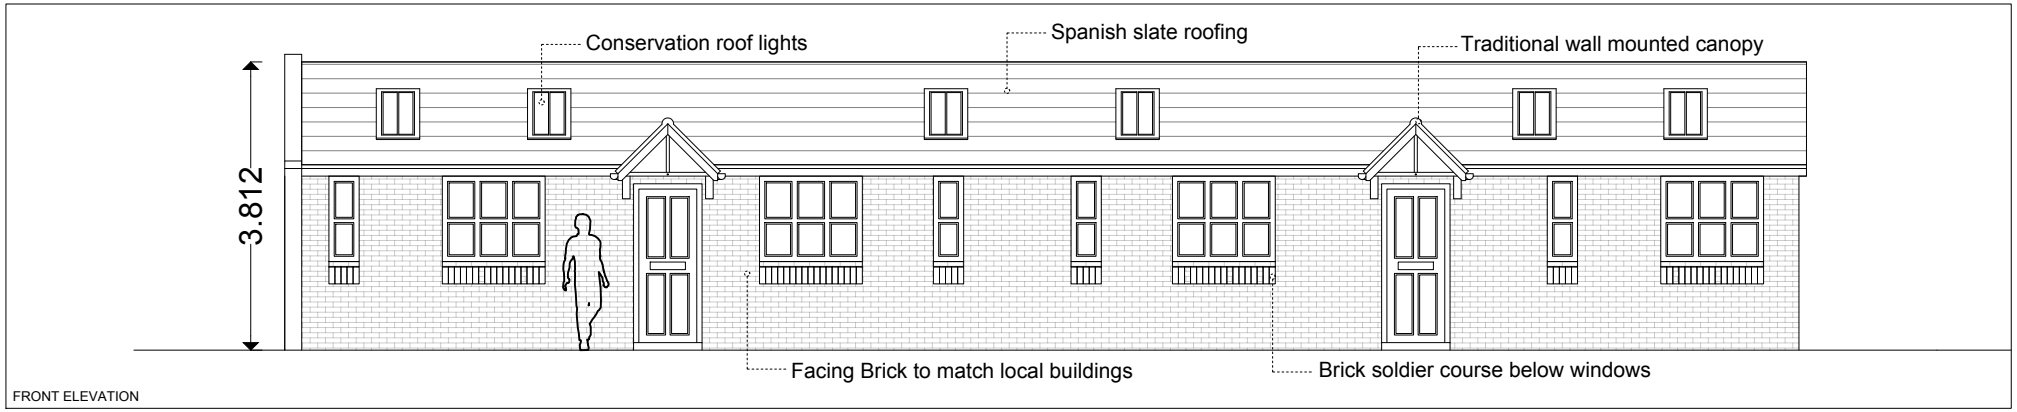



FRONT ELEVATION

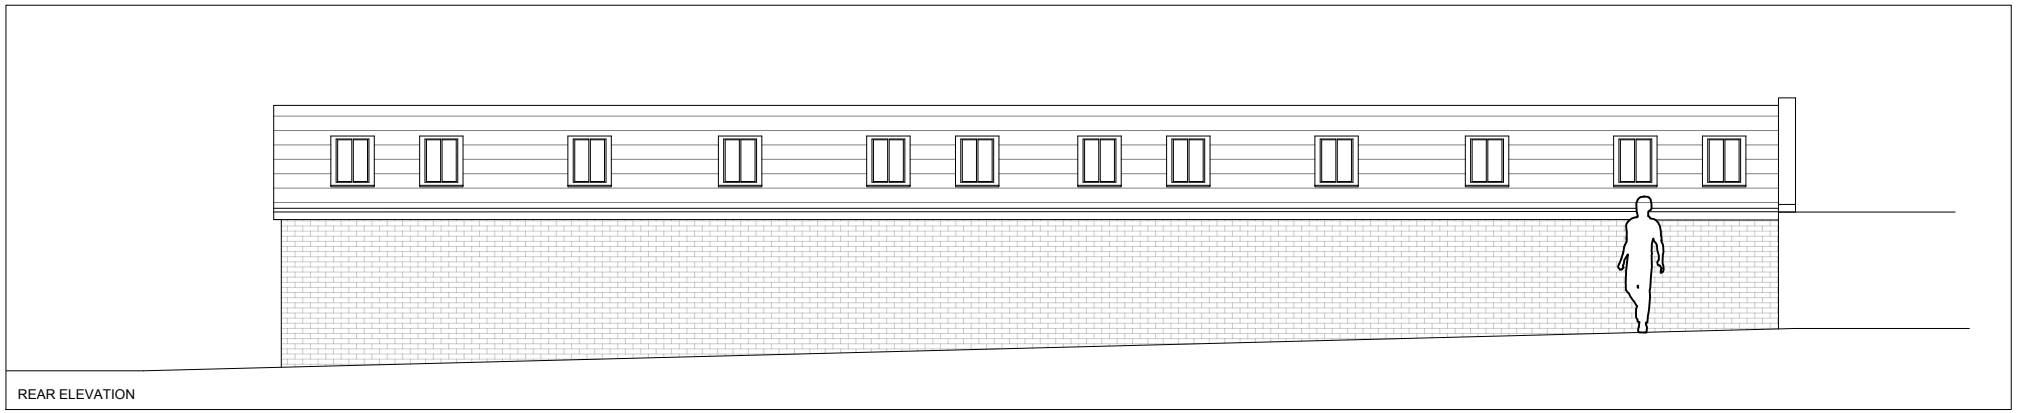

REAR ELEVATION

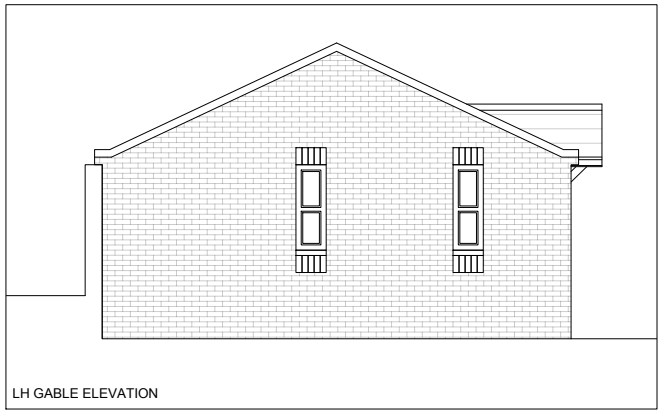

LH GABLE ELEVATION

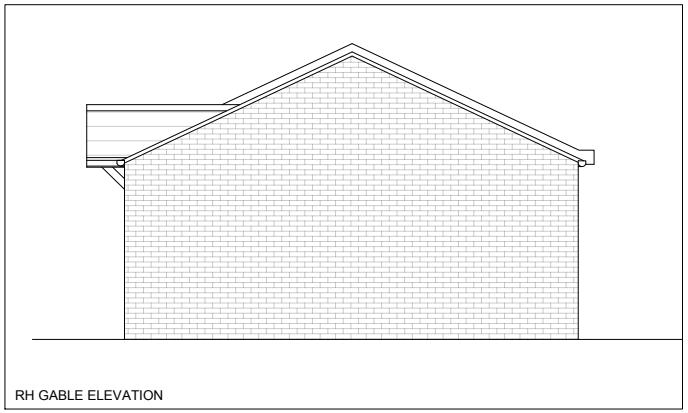

RH GABLE ELEVATION

CA

JOB TITLE :
Garages to rear of 33 Westlode St,
Spalding,
Lincolnshire,
PE11 2AF

DWG. NO. :
2-004-04

DWG TITLE :
Proposed Elevations

SCALE :
1:100 (@A4)

DATE :
10/05/2016

CLAYTON ARCHITECTURE LIMITED. Tel: 07435569465 E: joeclayton_91@hotmail.co.uk