

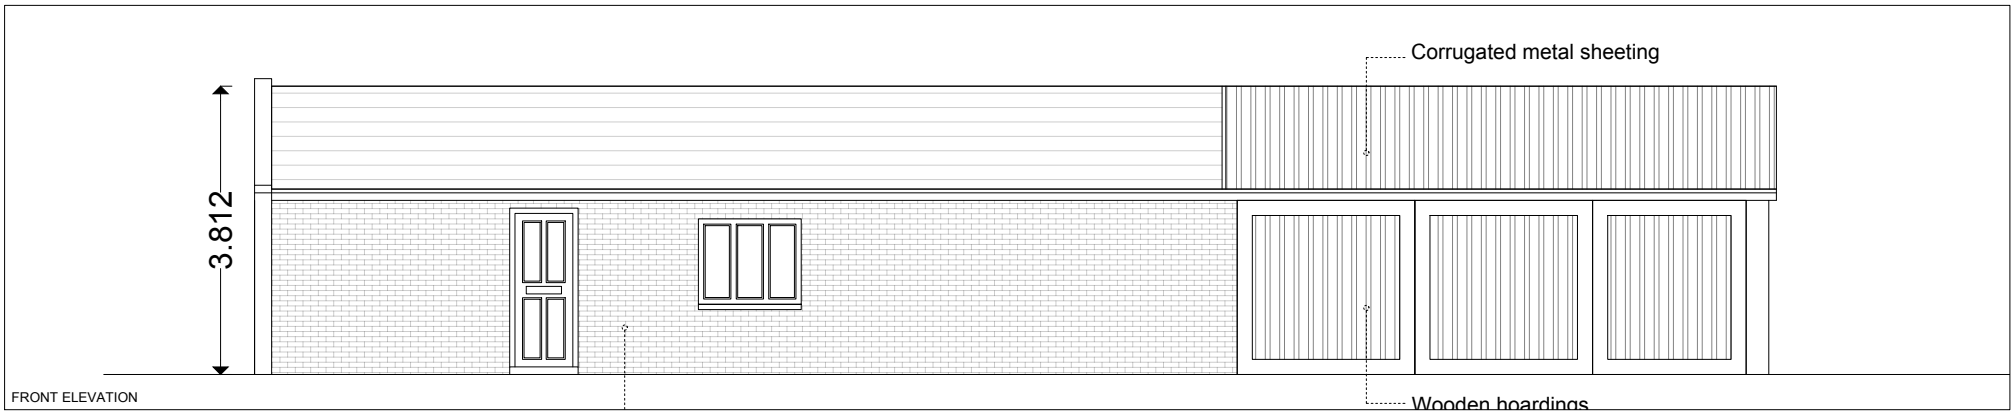



FRONT ELEVATION

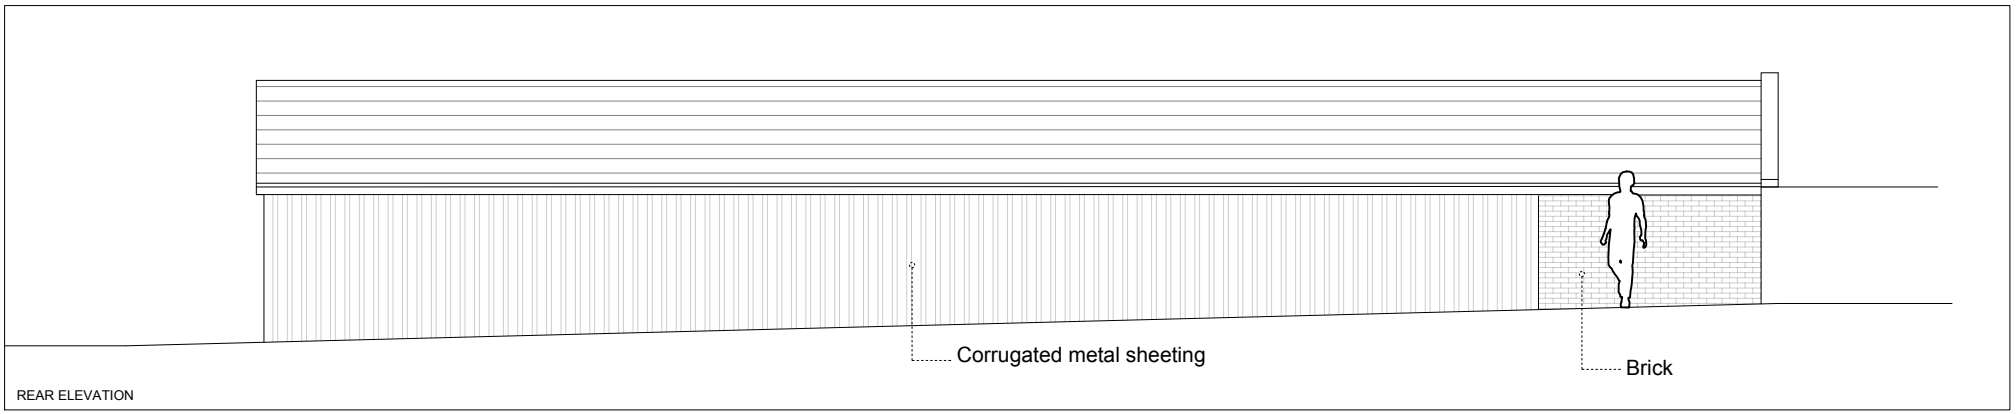

REAR ELEVATION

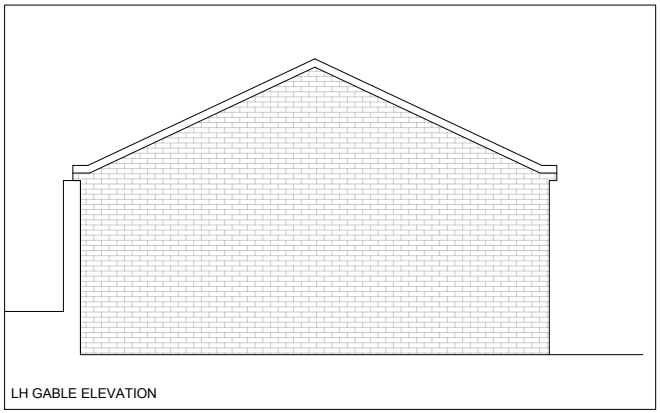

LH GABLE ELEVATION

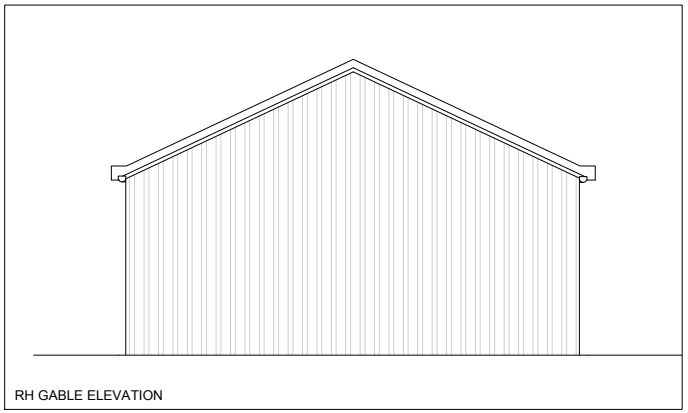

RH GABLE ELEVATION

JOB TITLE : Garages to rear of 33 Westlode St, Spalding, Lincolnshire, PE11 2AF		DWG. NO. : 2-004-05
DWG TITLE : Existing Elevations		SCALE : 1:100 (@A4)
		DATE : 10/05/2016

CLAYTON ARCHITECTURE LIMITED. Tel: 07435569465 E: joeclayton_91@hotmail.co.uk