

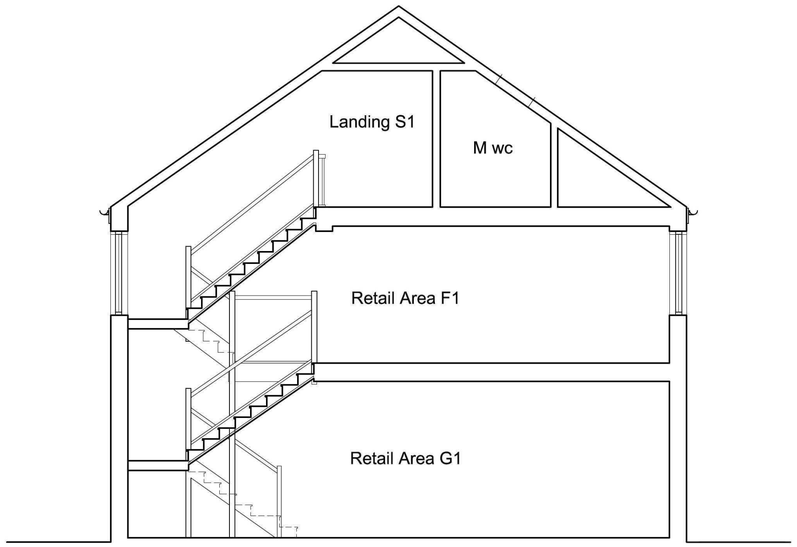


Section through staircase
Scale 1:50 @ A1

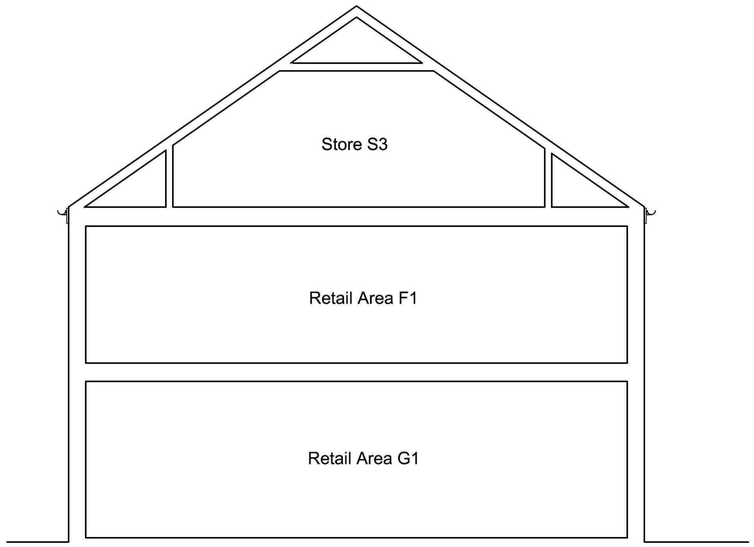

Section through rear of shop
Scale 1:50 @ A1

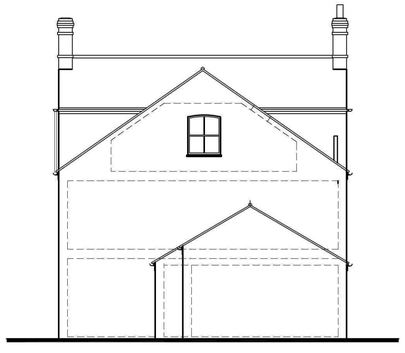

West elevation
Scale 1:100 @ A1



East elevation
Scale 1:100 @ A1



North elevation
Scale 1:100 @ A1



South elevation
Scale 1:100 @ A1

DO NOT SCALE THIS DRAWING. THE CONTRACTOR IS DEEMED TO HAVE CHECKED ALL DIMENSIONS ON SITE AND REPORT ANY DISCREPANCIES TO OGLESBY & LIMB LTD.
THE CONTENTS OF THIS DRAWING ARE COVERED BY COPYRIGHT AND REMAIN THE PROPERTY OF OGLESBY & LIMB LTD. WRITTEN APPROVAL MUST BE OBTAINED FROM OGLESBY & LIMB LTD PRIOR TO DUPLICATION OR REPRODUCTION OF THIS DRAWING OR ITS CONTENTS.
ANY DIMENSIONS NOT SHOWN ARE TO BE CHECKED AND AGREED WITH OGLESBY & LIMB LTD.

Ref.	Date	Description	Initial

Oglesby & Limb Ltd
Chartered Architect
Suites 4 & 5, Market Chambers
12 Market Place, Spalding, Lincs
PE11 1SL
Tel: 01775 761196
e-mail: design@o-l-ltd.co.uk

Client:
Robert Goddard Ltd.

Project:
Proposed Conversion & Extension of Retail Unit at Vine Street, Spalding

Drawing Title:
Sections and elevations as existing

SURVEY DRAWING

Date:	Scale:
Sep. 2010	as shown
Drawn by: CAD	**Checked by:** AJO

Drawing Number: **A0941 - 04**
Rev: