
DO NOT SCALE THIS DRAWING. THE CONTRACTOR IS DEEMED TO HAVE CHECKED ALL DIMENSIONS ON SITE AND REPORT ANY DISCREPANCIES TO OGLESBY & LIMB LTD.
THE CONTENTS OF THIS DRAWING ARE COVERED BY COPYRIGHT AND REMAIN THE PROPERTY OF OGLESBY & LIMB LTD. WRITTEN APPROVAL MUST BE OBTAINED FROM OGLESBY & LIMB LTD PRIOR TO DUPLICATION OR REPRODUCTION OF THIS DRAWING OR ITS CONTENTS.
ANY DIMENSIONS NOT SHOWN ARE TO BE CHECKED AND AGREED WITH OGLESBY & LIMB LTD.

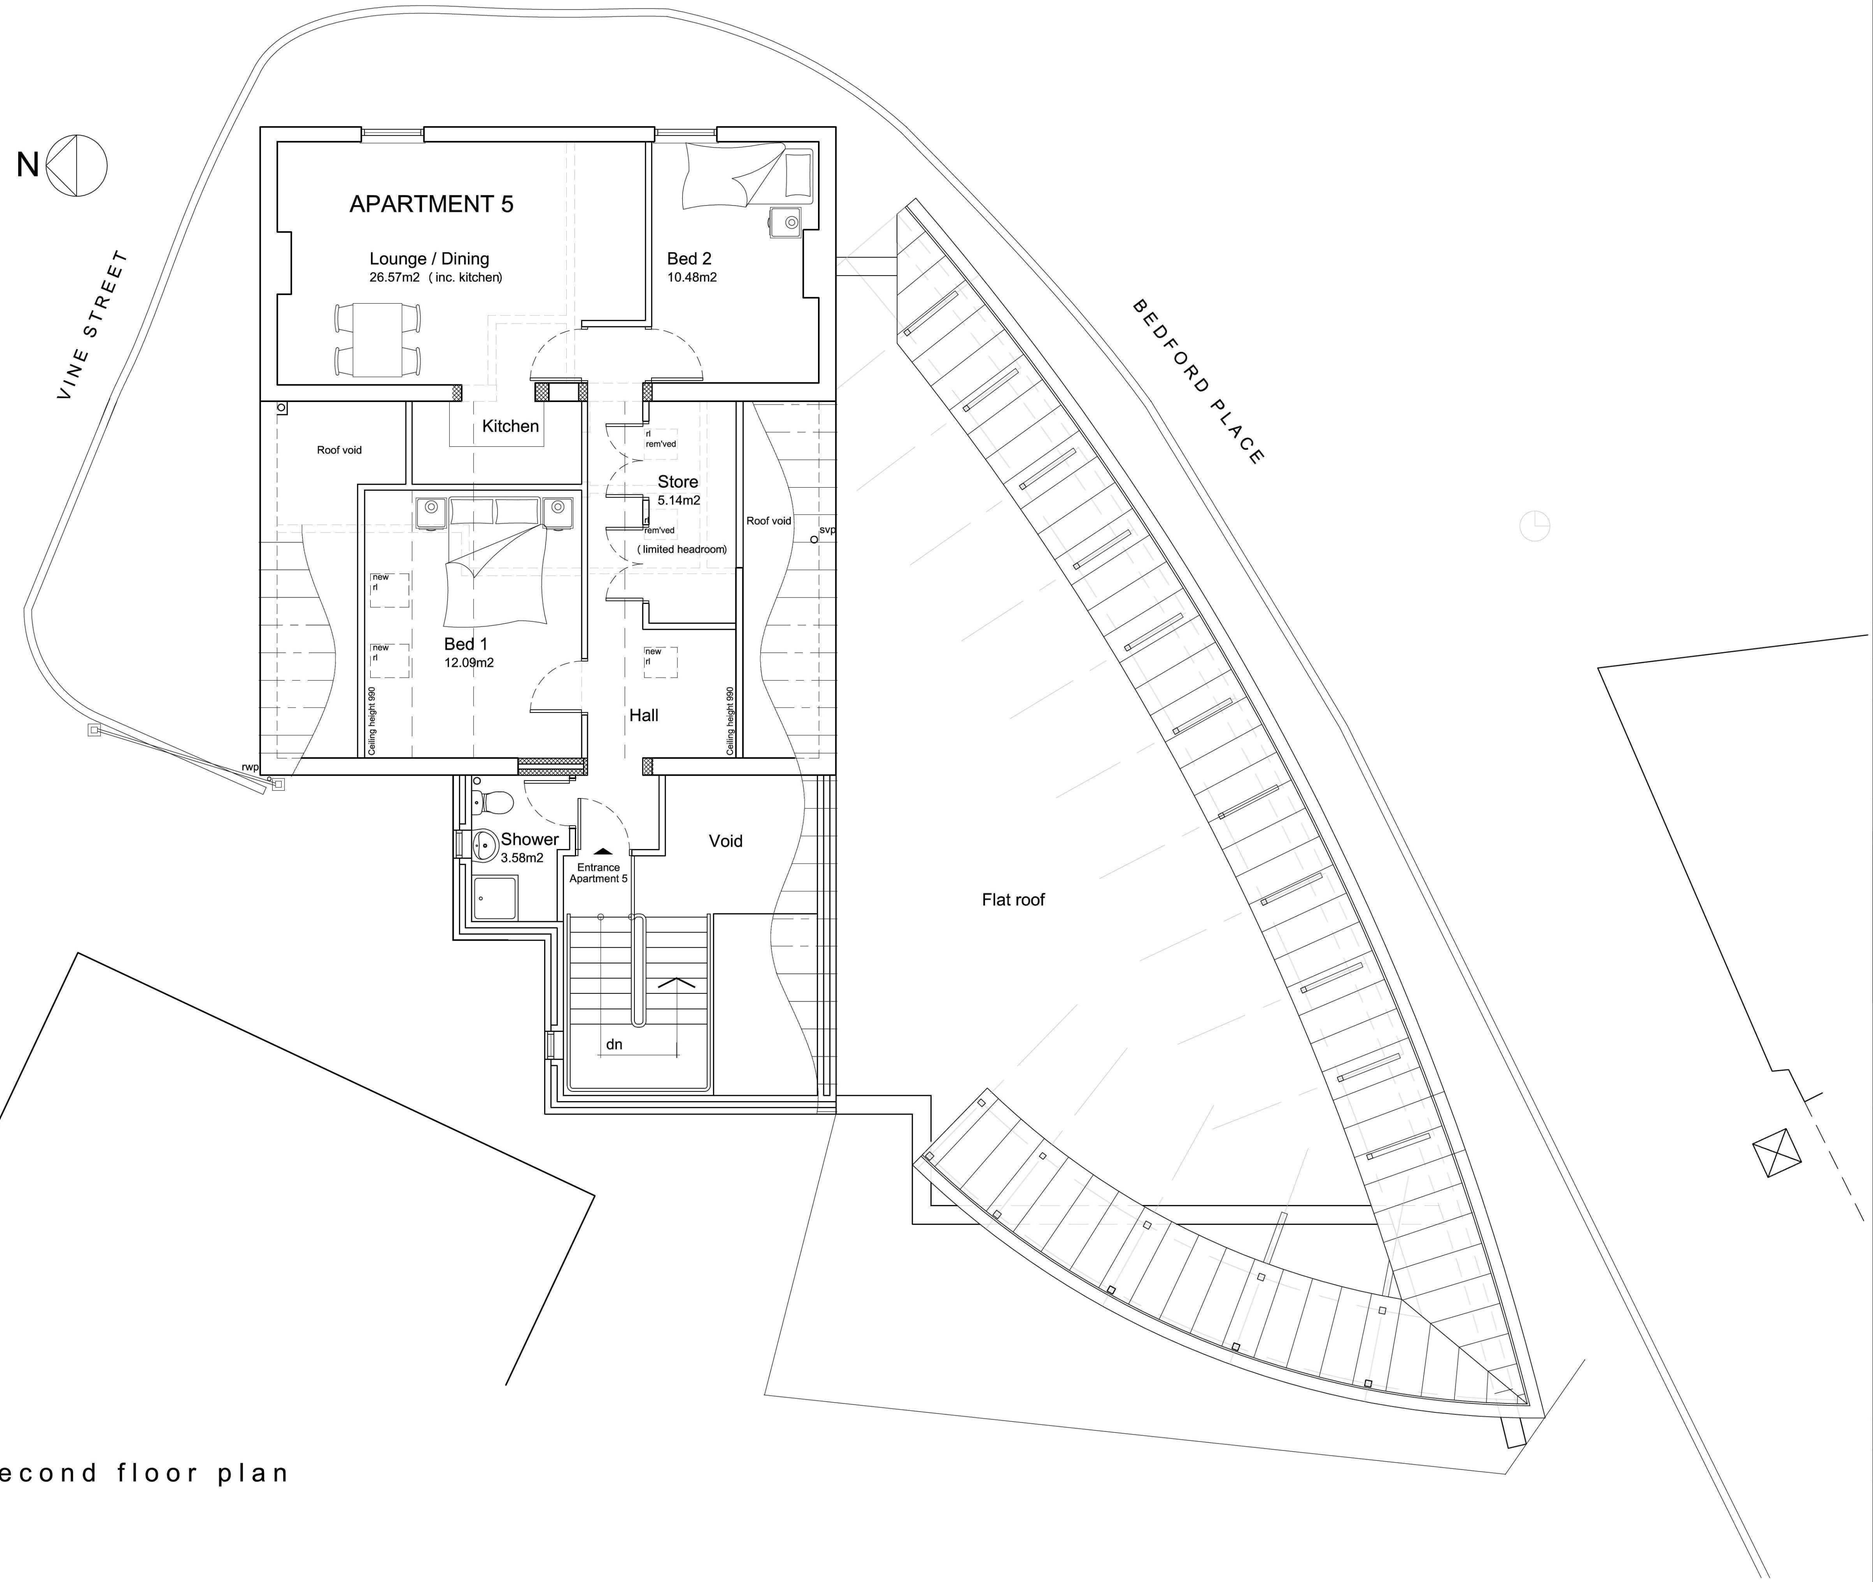

Second floor plan

Ref.	Date	Description	Initial
C	27.05.11	Drawing updated to planning application status.	ajo
B	14.04.11	Amended post-planning meeting: Roof and balcony design revised.	ajo
A	17.03.11	Amended post-planning meeting: Roof and balcony design revised.	ajo

Oglesby & Limb Ltd
Chartered Architect
Suites 4 & 5, Market Chambers
12 Market Place, Spalding, Lincs
PE11 1SL
Tel: 01775 761196
e-mail: design@o-l-ltd.co.uk

Client:
Robert Goddard Ltd.

Project:
Proposed Conversion & Extension of Retail Unit at Vine Street, Spalding

Drawing Title:
Second Floor Plan as proposed

PLANNING APPLICATION ISSUE

Date:	Scale:
Jan. 2011	as shown
Drawn by: CAD	Checked by: AJO

Drawing Number:	Rev:
A0941 - 12	C