


This copy has been produced specifically for the map return scheme purposes only. No further copies may be made.

Scale: 1:1250


Council Offices, Priory Road, Spalding, Lincolnshire PE11 2XE

This map is reproduced from Ordnance Survey material with permission of Ordnance Survey on behalf of Her Majesty's Stationery Office (c) Crown copyright. Unauthorised reproduction infringes Crown copyright and may lead to prosecution or civil proceedings. South Holland District Council LA079413 2001


PLAN.

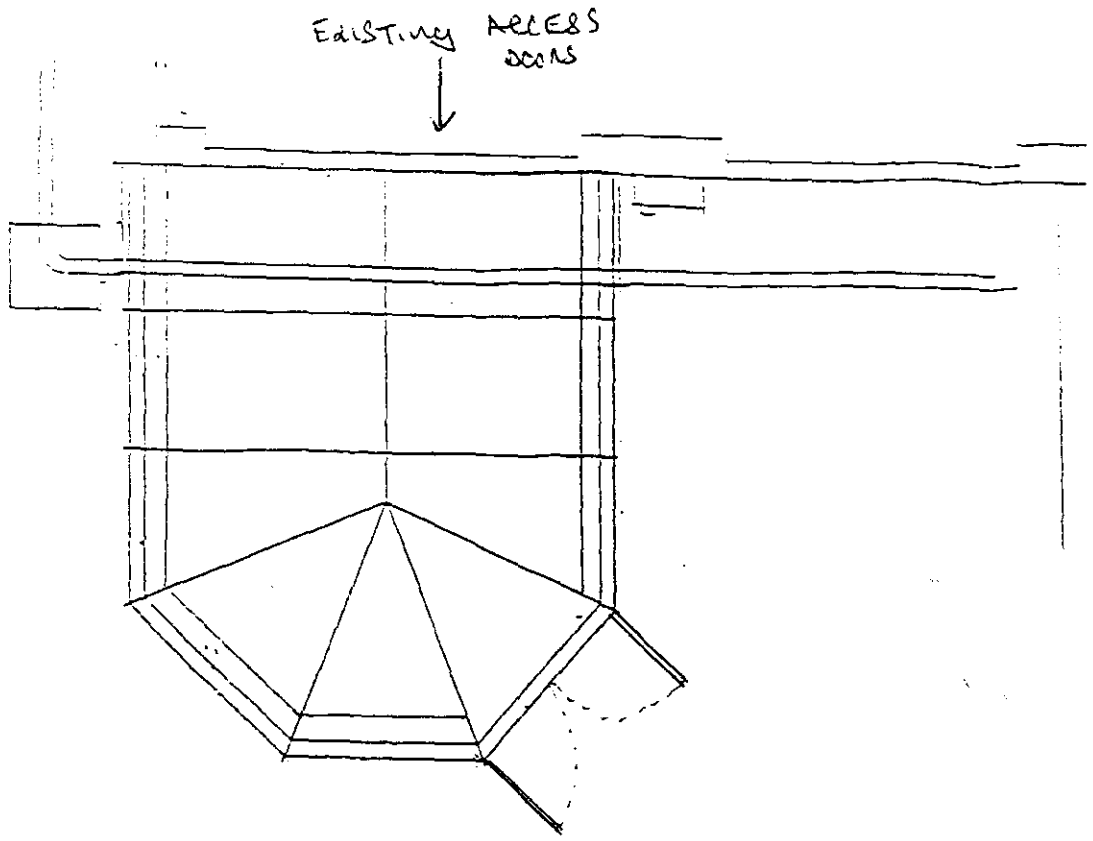


BLOCK PLAN 1:500

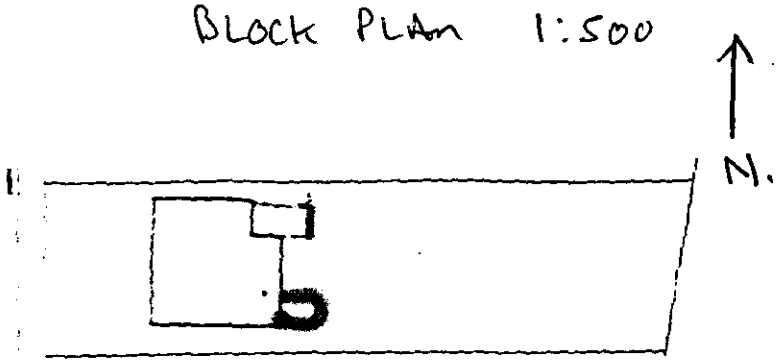


SIDE ELEVATION

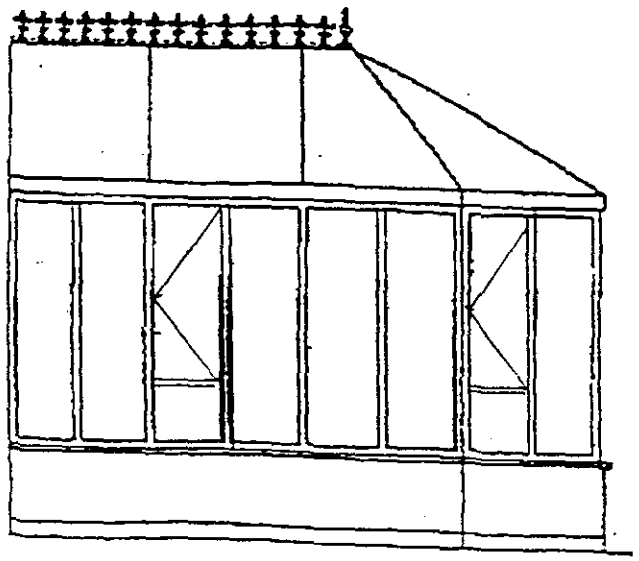

FRONT ELEVATION.

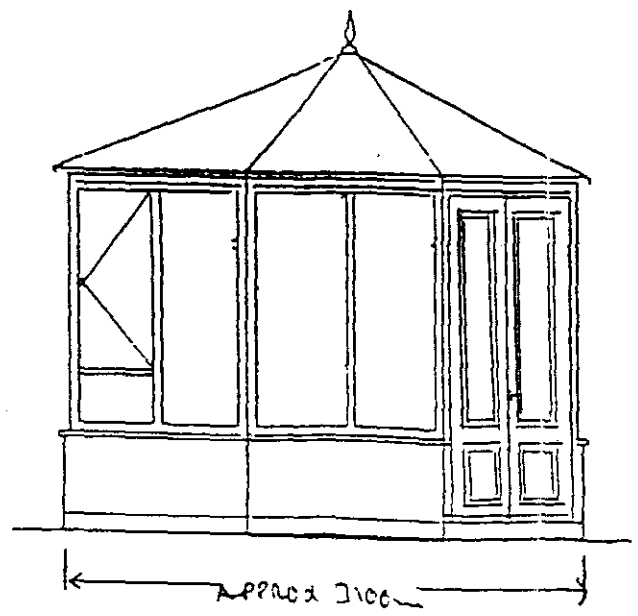

SIDE ELEVATION.

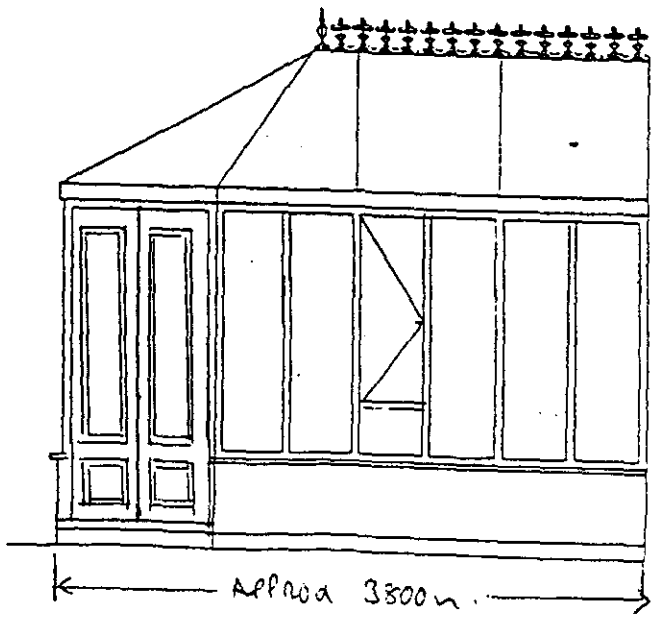

Summer Conservatories plus...

PETERBOROUGH SHOWCENTRE
Notcutts Garden Centre, Oundle Road
Orton Waterville, Peterborough, PE2 5UU
Tel: (01733) 230444 Fax: (01733) 232399

Proposed conservatory for:

Name: M. BEAN.

Address: 21 EXETER DRIVE
SPALDING

Postcode: PE11 2DY

Home tel: 01775- 722359

Work Tel: 01733 - 502906

Drawn by: JB

Date: 11.01 | Quote ref:

Page: 1 OF 1. | Scale:

HEAD OFFICE:
Wendover Road, Rackheath Industr
Estate, Rackheath, Norwich, NR13 6L
Tel: (01603) 720079 Fax: (01603) 7216