
SITE PLAN

SCALE 1:200 @ A4

LEGEND

PROPOSED FREESTANDING SIGN

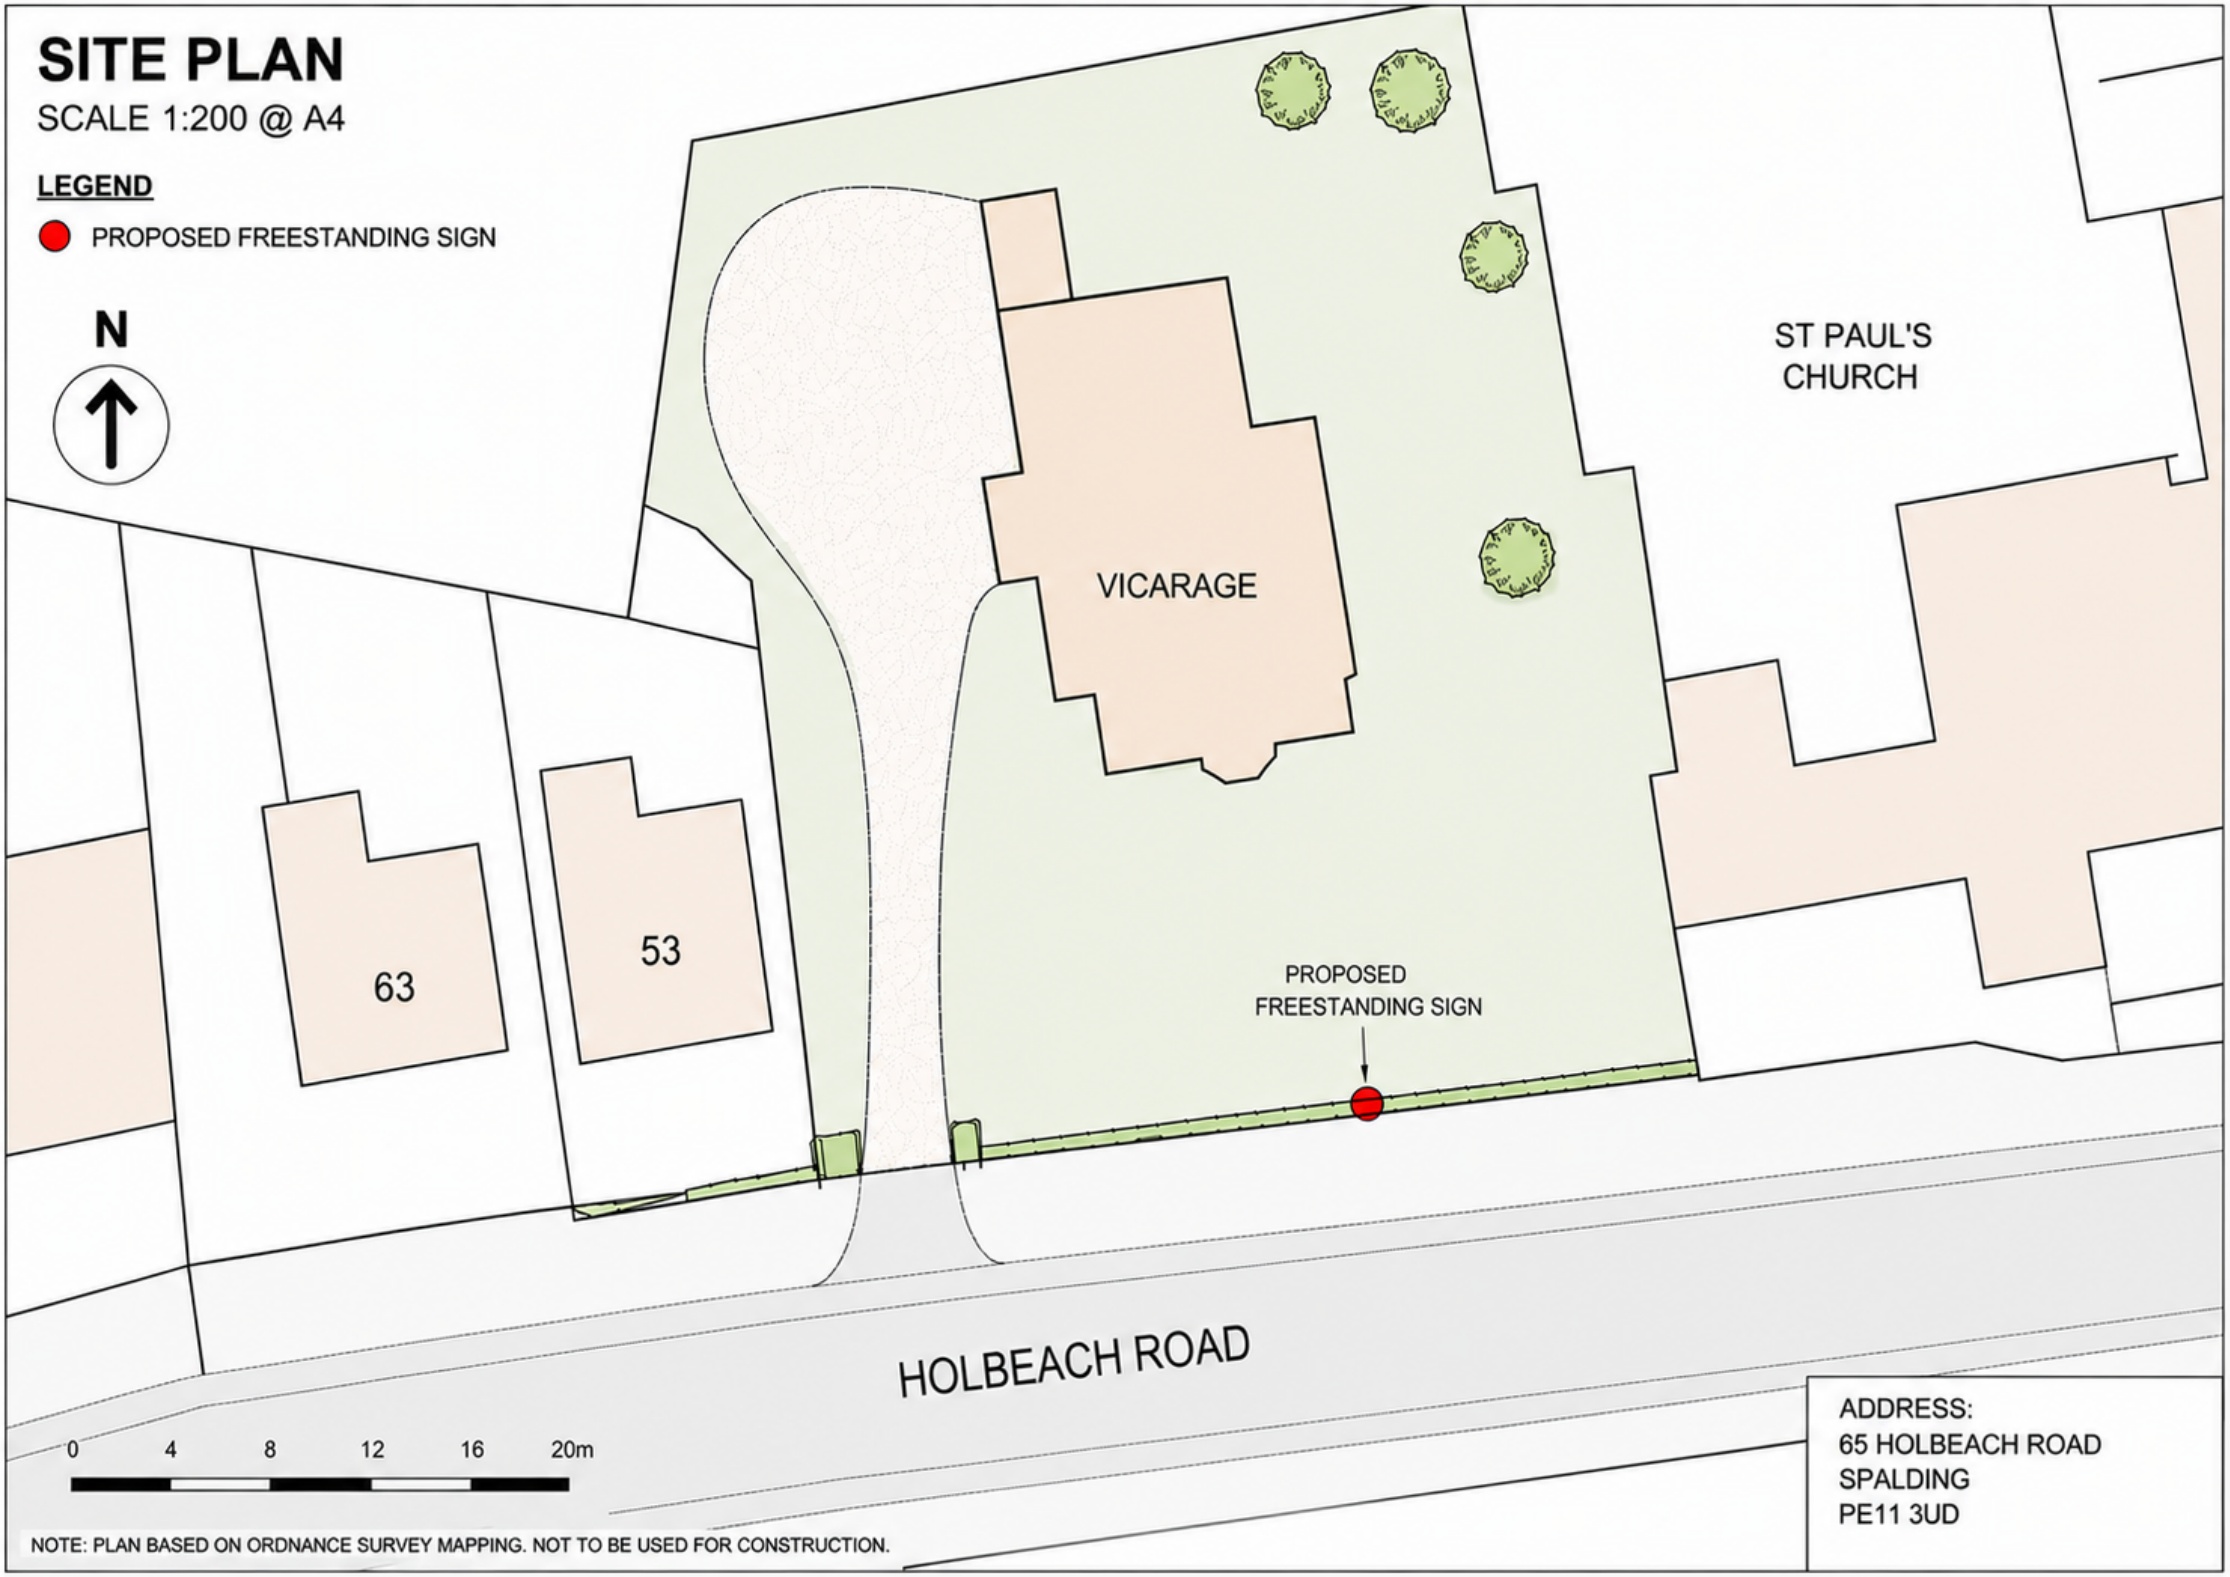

ADDRESS:
65 HOLBEACH ROAD
SPALDING
PE11 3UD

NOTE: PLAN BASED ON ORDNANCE SURVEY MAPPING. NOT TO BE USED FOR CONSTRUCTION.