

END ELEVATION

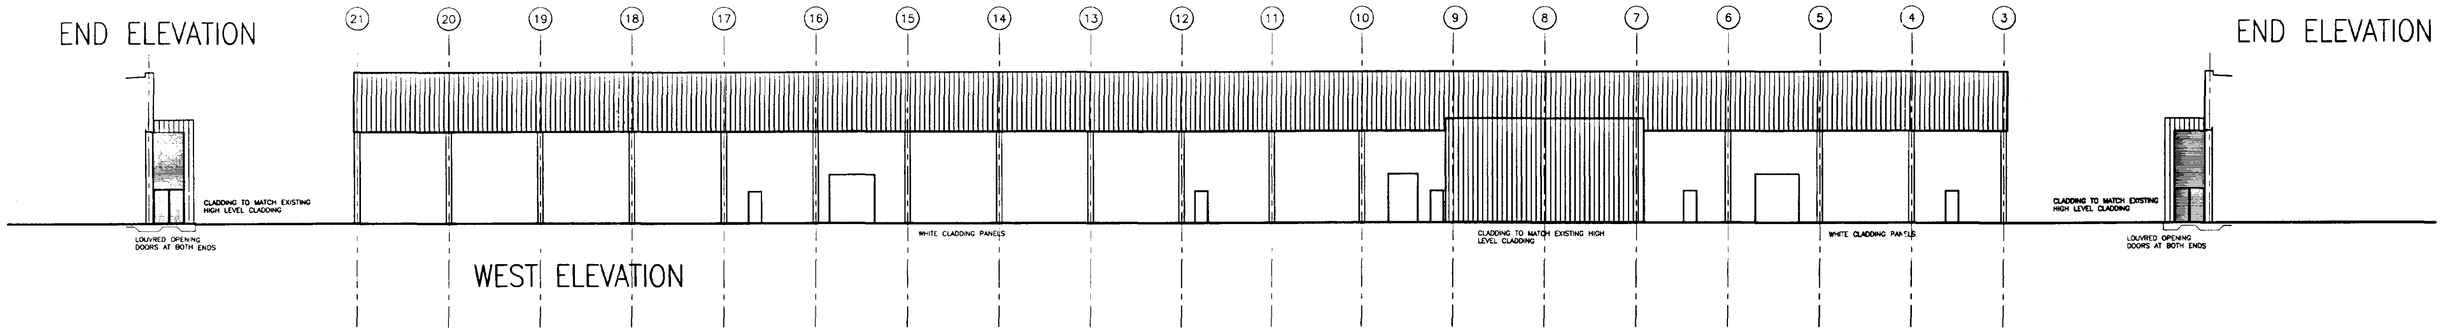

WEST ELEVATION

END ELEVATION

PROPOSED PLAN

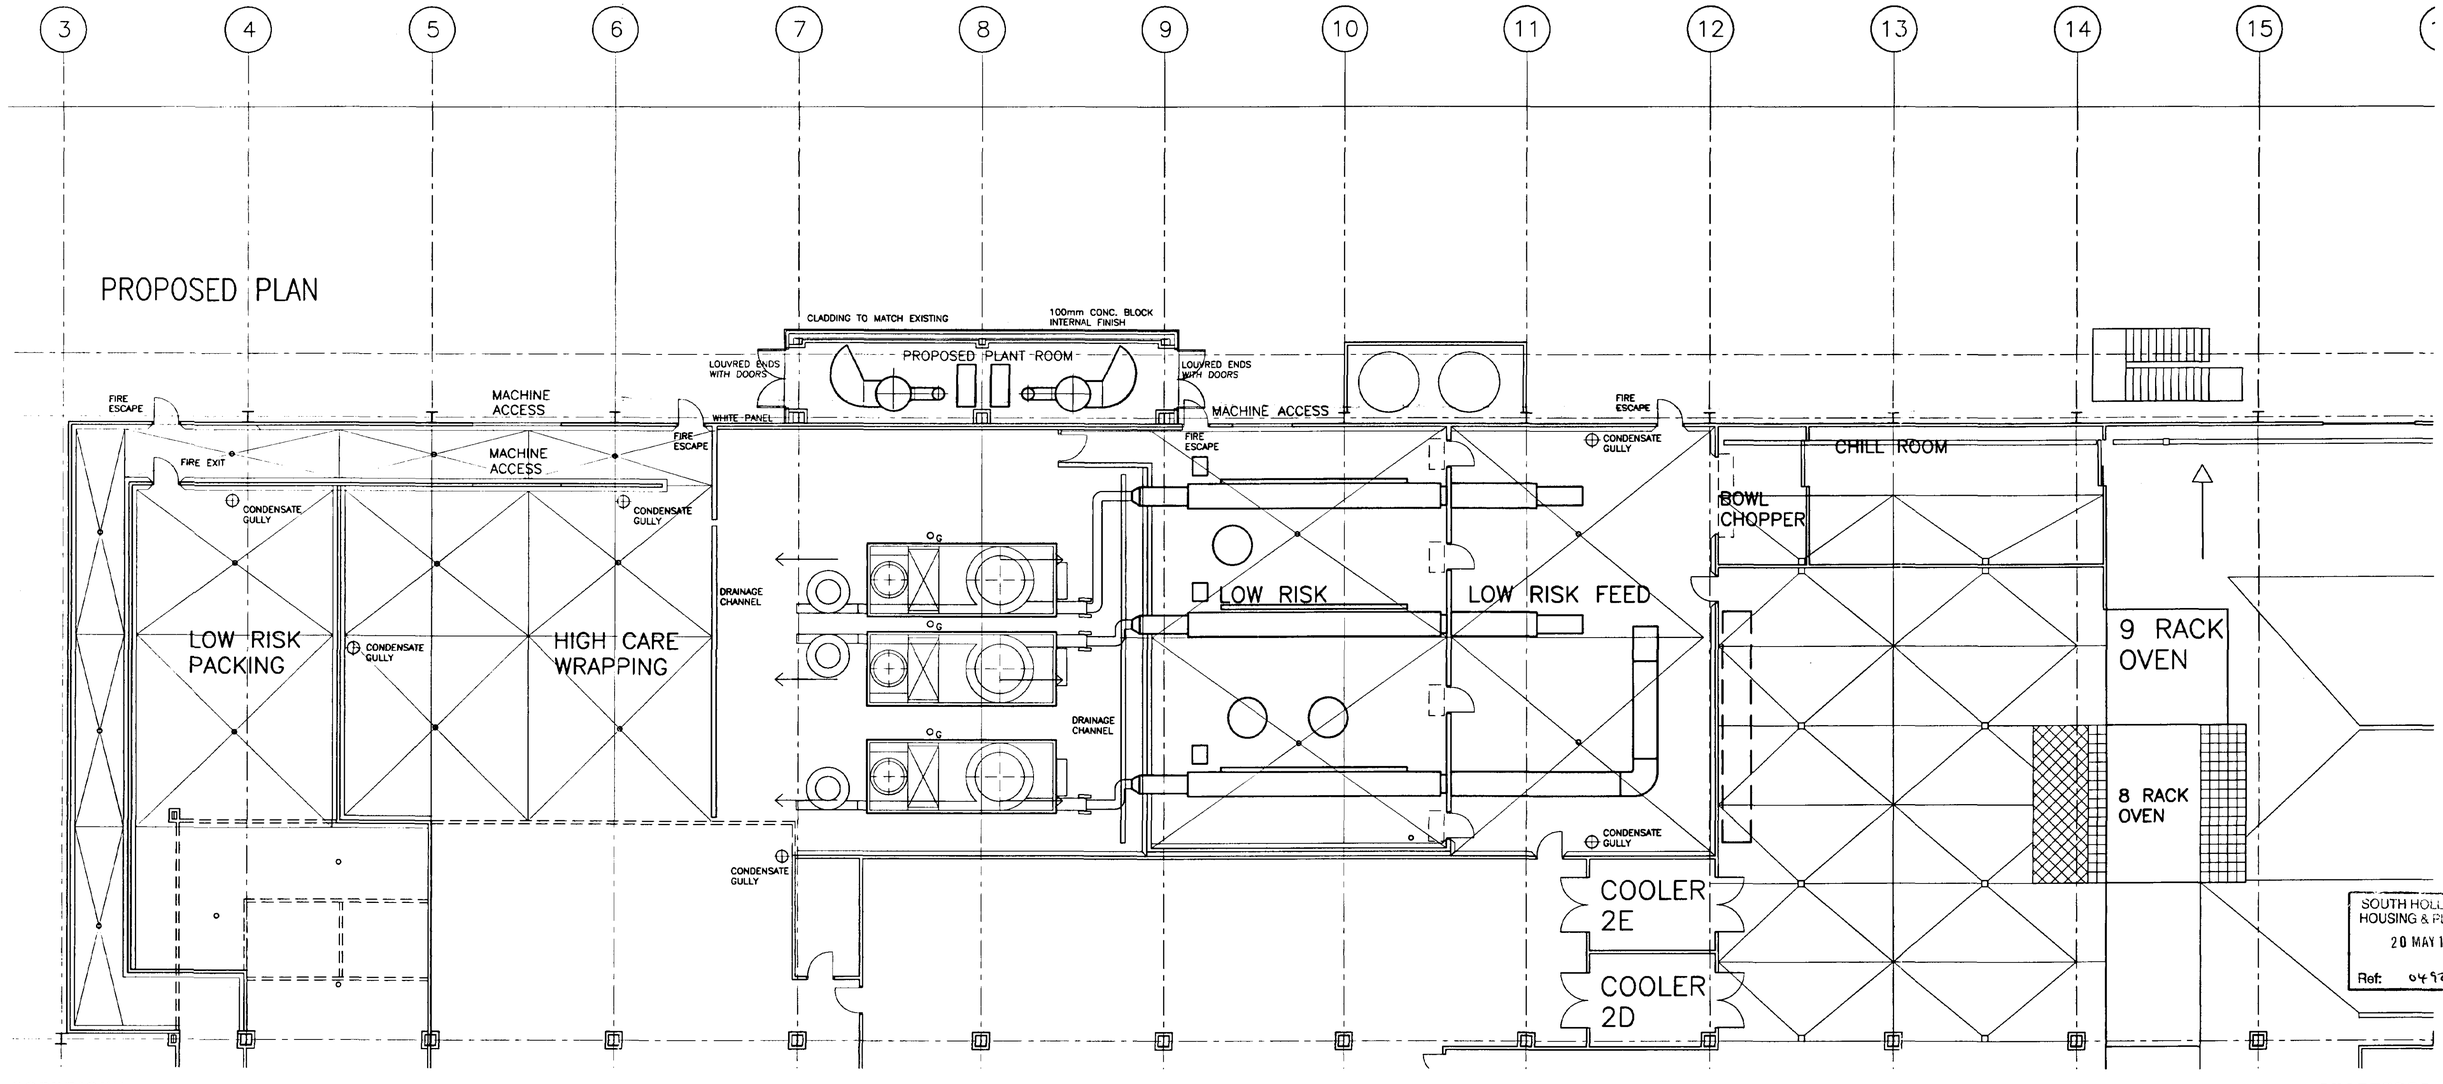

SOUTH HOLLAND DC
HOUSING & PLANNING
20 MAY 1999
Ref: 0492/99

COPYRIGHT RESERVED

NOTES: DO NOT SCALE. ALL DIMENSIONS TO BE CHECKED ON SITE. DISCREPANCIES TO BE REPORTED BEFORE PROCEEDING.

REVISIONS
A: END ELEVATION INCLUDED ON DRAWING. SB/CNF. 19/05/99.
B:
C:
D:
E:
F:
G:
H:

PETER HADDON AND PARTNERS CHARTERED ARCHITECTS
THE OLD RECTORY, RECTORY LANE, MILTON MALSOR, NORTHAMPTON NN7 3AQ. TEL 01604 859816 FACSIMILE 01604 859123

PRODUCTION EXTENSION
GEO ADAMS AND SONS Ltd
FULNEY LANE SPALDING

DETERMINED PLAN

PROPOSED PLANT ROOM EXTENSION

CAD Ref: FRY02

Scale	Date	Drawn	Checked	No	
1:100	MAY 99	SB	CNF	2782/09	A